


This drawing may be scaled for planning purposes only. For all other purposes dimensions must be checked on site and not scaled from the drawing

Category U Dark Red
Category A Light Green
Category B Mid Blue
Category C Grey
All trees shown as category B
Estimated measurement

To be read in conjunction
Aboricultural Method
Statement 09.05.12

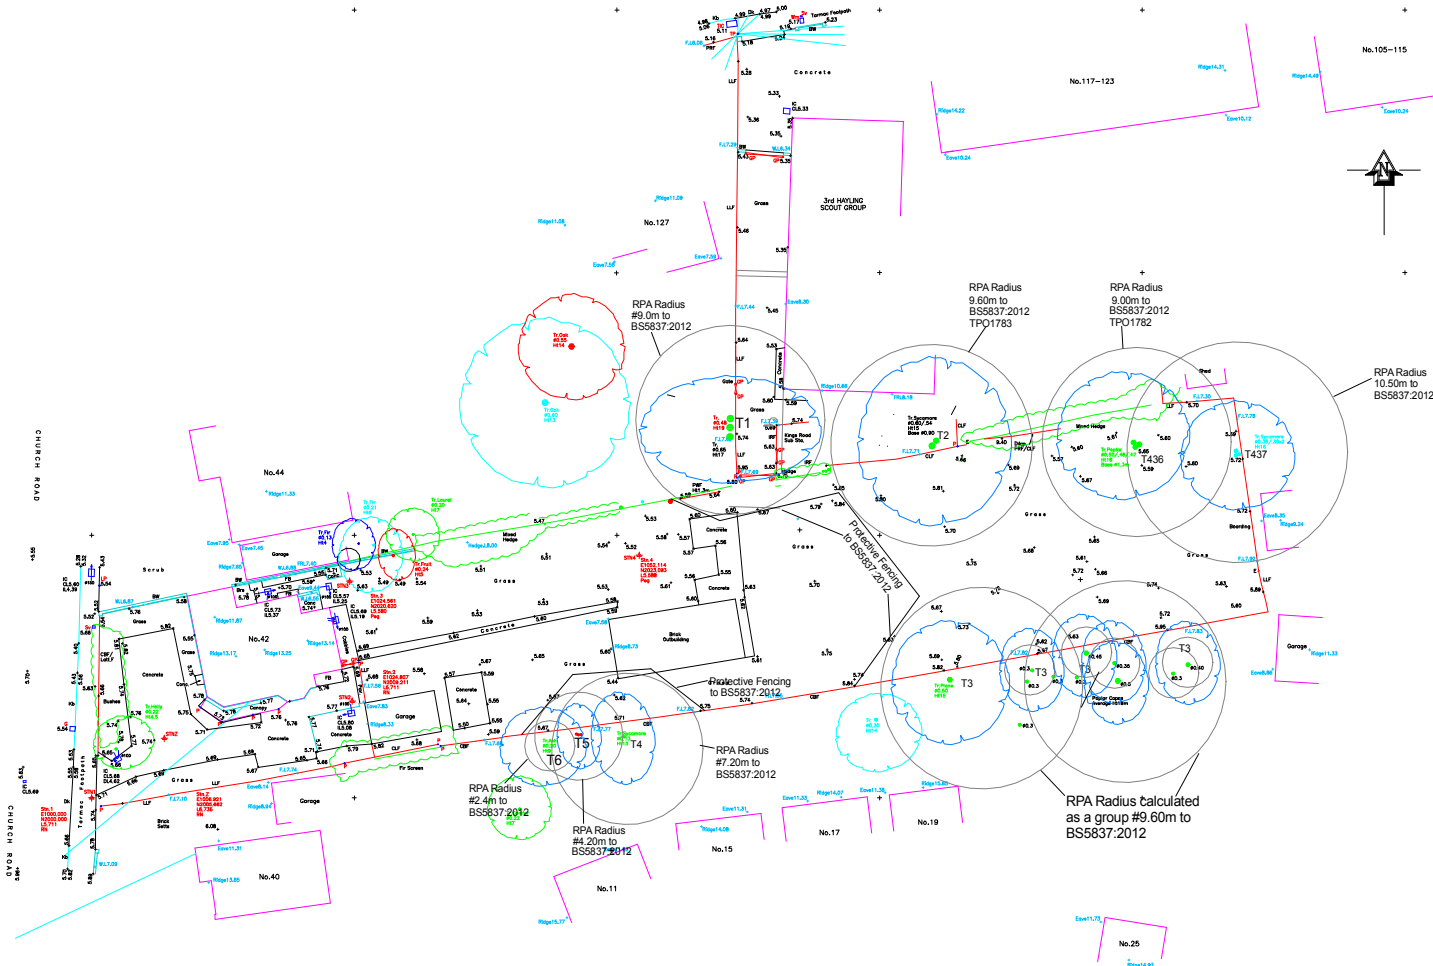

Address:
42 Church Road
Hayling Island
Havant
Hampshire
PO110NT

Title:
Tree Survey Plan

Date :
20.08.12

Client :
Thomas

Scale :
1:500@A4

Drawing No
0154-12

