


15, FISHERY LANE, HAYLING ISLAND, HANTS. FOR MR S. DAVIES.

NOTE CHECK ALL MEASUREMENTS ON SITE PRIOR TO THE COMMENCEMENT OF WORK.

RAINWATER DISPOSAL VIA 100MM GUTTERS AND DOWNPIPES TO NEW SOAKAWAYS MIN 5M AWAY AND MIN 1M³ ADJUST EX DOWNPIPE AS REQUIRED.

DRAINS NOTE EXISTING DRAINS UNDER BUILDING TO BE EXPOSED AND ENCASED IN 150MM CONCRETE AND PROTECTED WITH LINTELS THROUGH FOUNDATIONS

ELECTRICAL INSTALLATION BY APPROVED CERTIFICATED ELECTRICIAN TO COMPLY WITH APPROVED DOCUMENT P. CERTIFICATE TO BE ISSUED ON COMPLETION OF WORK. BY COMPETENT APPROVED CERTIFICATED ELECTRICIAN USE ENERGY EFFICIENT LIGHT BULBS AND FITTINGS.

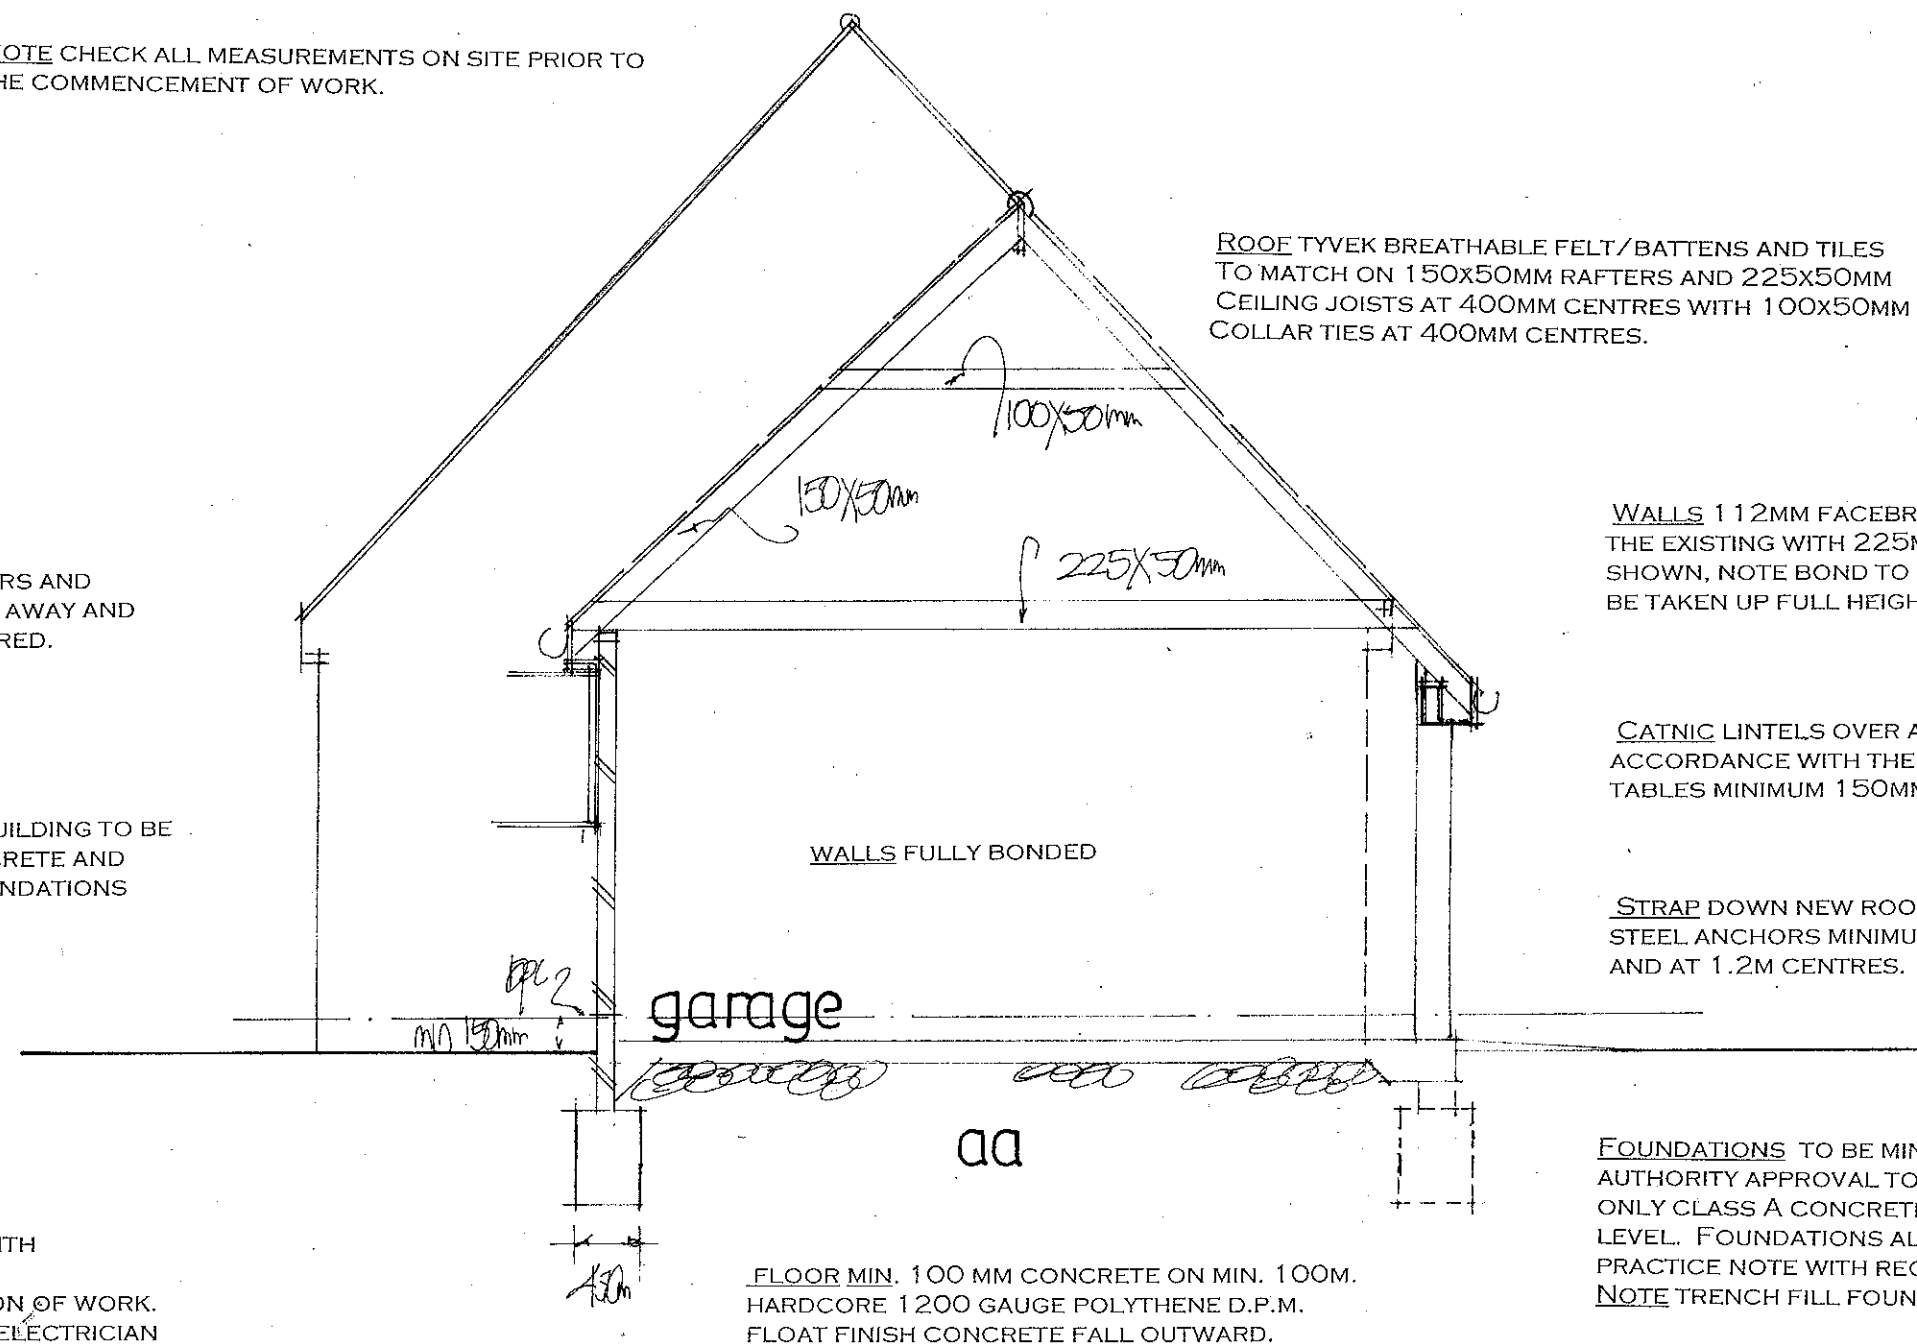

date may 2012
scale 1:50

SECTION DRAWING

PETER J. WALKER MRICS
CHARTERED SURVEYOR
182 SEAFRONT, HAYLING ISLAND, HANTS
PO11 9 AN

TEL: 02392 467571