

notes

this drawing is the copyright of the hrdman Reading partnership and must not be reproduced in whole or part or used for the execution of works without their permission.

all dimensions to be checked on the ground by the contractor and the architect notified of any discrepancy.

squared dimensions are to be used in preference to scaled dimensions.

no deviation from this drawing will be permitted without prior consent of the architect.

all drawings are prepared subject to a full measured and structural survey of the buildings and site.

all structural work is subject to the appointment of a structural engineer to confirm and agree the structural proposals.

or planning licence no. 100020448.

scale with 100mm @ 1 : 50mm @ A3

orient


revision	date	drawn
A	16.04.13	mmh
B	22.07.13	mmh

hrp architects

holman reading partnership llp

18 Linbaine Spur
halea, portsmouth, hampshire, po1 8jy
tel: 023 9269 1843
fax: 023 9263 9722
email: info@hrp-architects.com
website: hrp-architects.com

Project	Proposed development at St Georges Walk Waterlooville
Drawn	Proposed Elevations Sheet One of Two
Drawn	MMH
Date	Mar 13
AT SCALE	100 200
Rev	Planning
B	8290 12

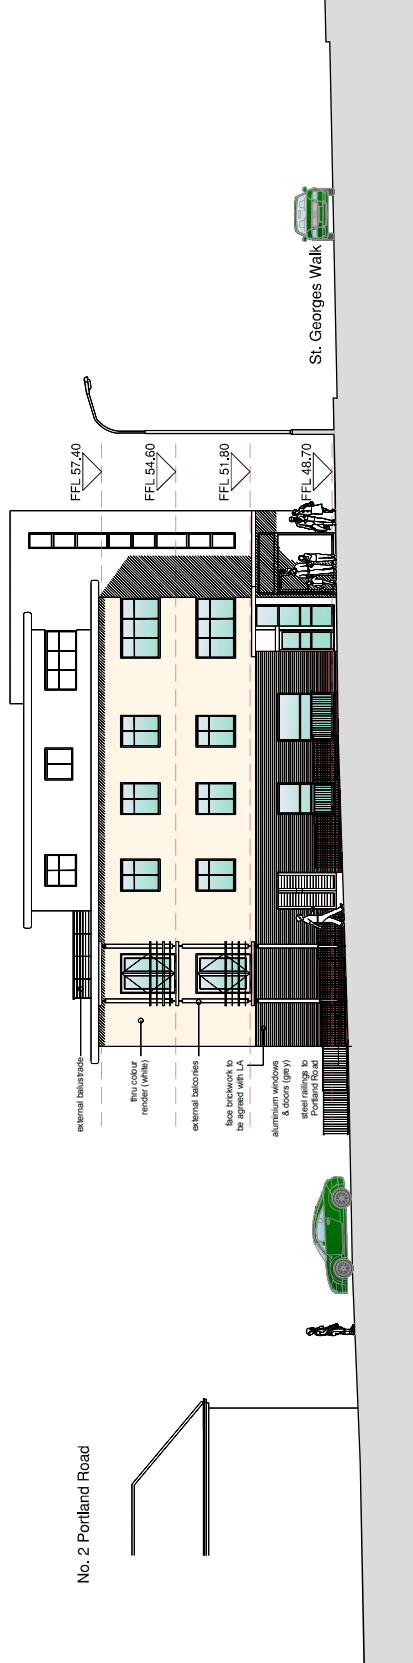

Existing Street (St. Georges Walk) North Elevation (A1 1:100 A3 1:200)