



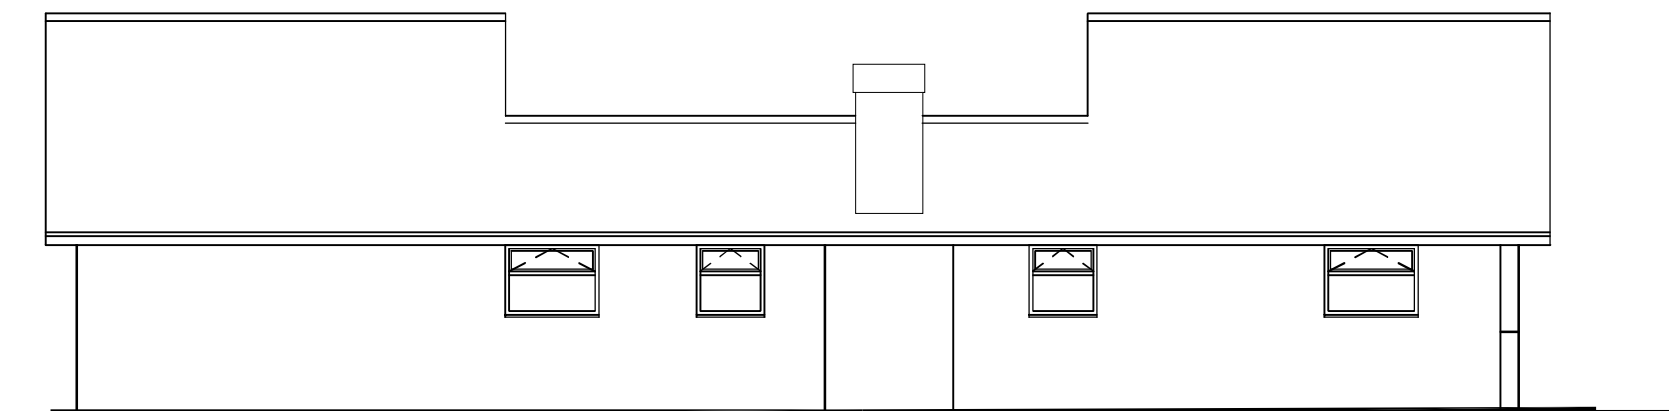

EAST

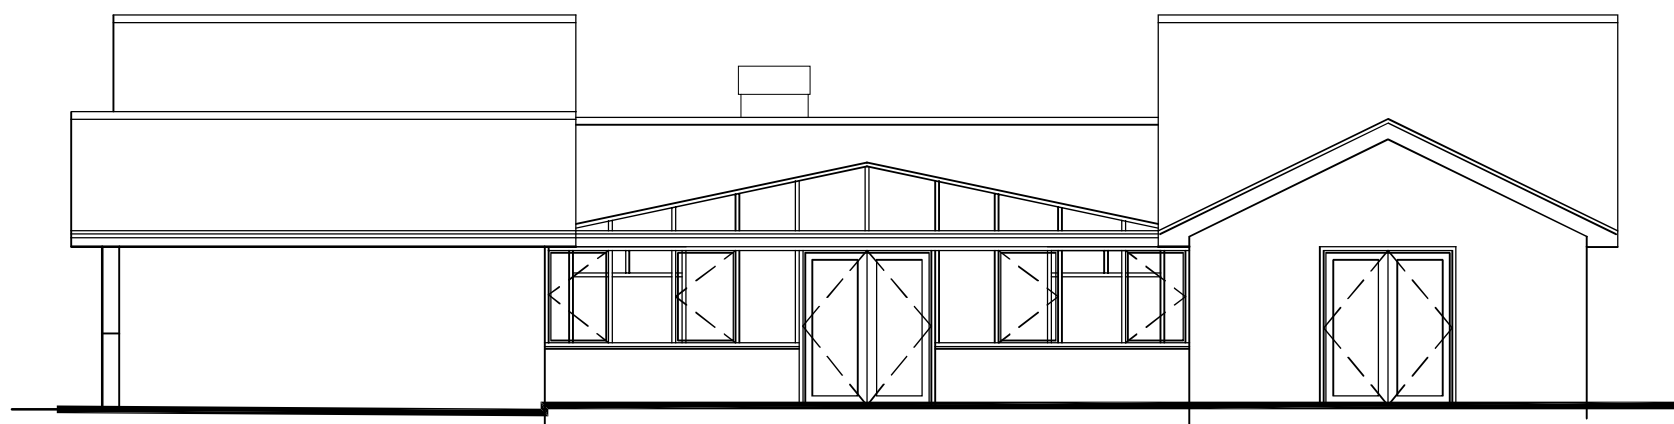

WEST

186 Havant Road,
Hayling Island,
PO11 0LJ

SURVEY ELEVATIONS

Revisions

- A.
- B.
- C.

Martin Critchley
Chartered Architect
7 North Street
Havant, Hampshire, PO9 1PW
023 92 474 919
critchleyarchitect@hotmail.com

Scale A1 = 1:50, A3 = 1:100
Date 17/05/14
Drawn ELR

1429-402^C

metres

10

20

30