



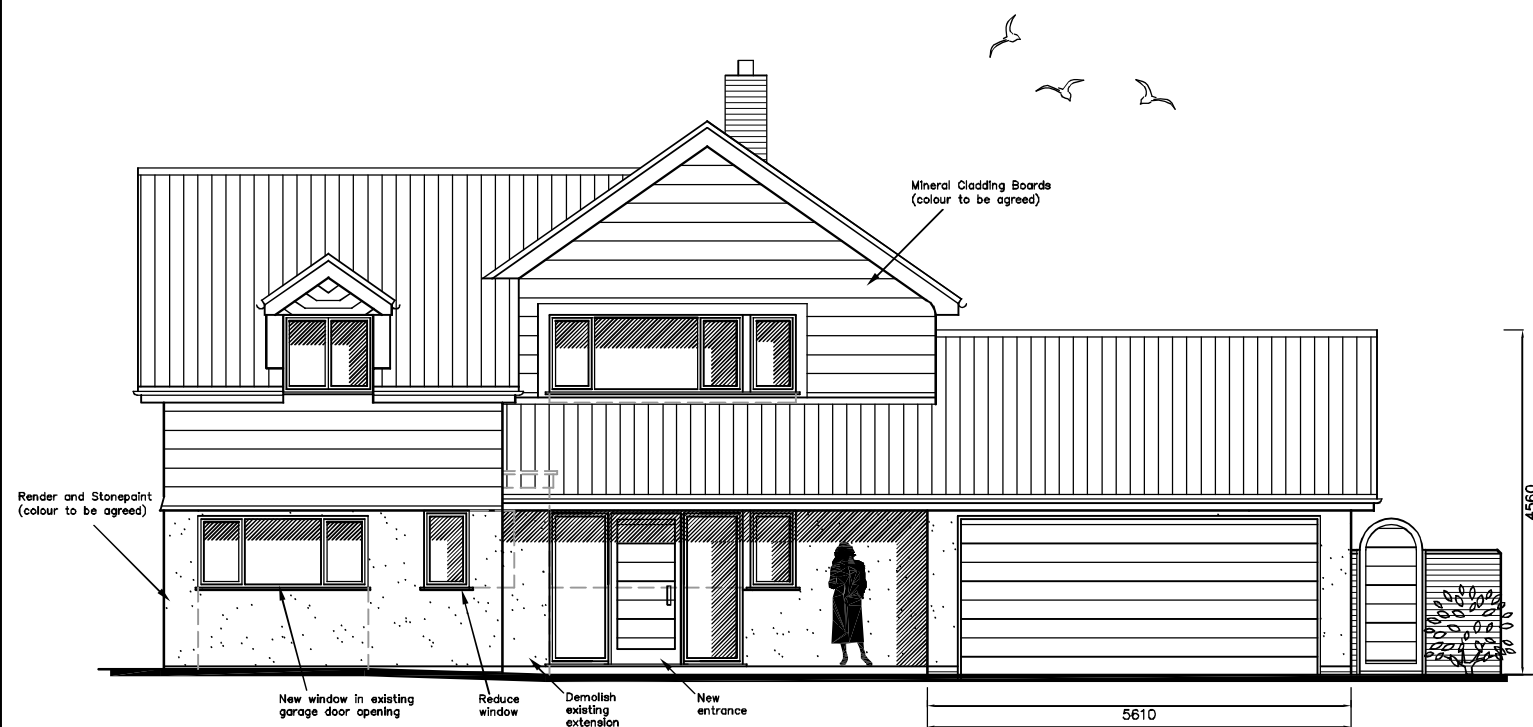


NORTH

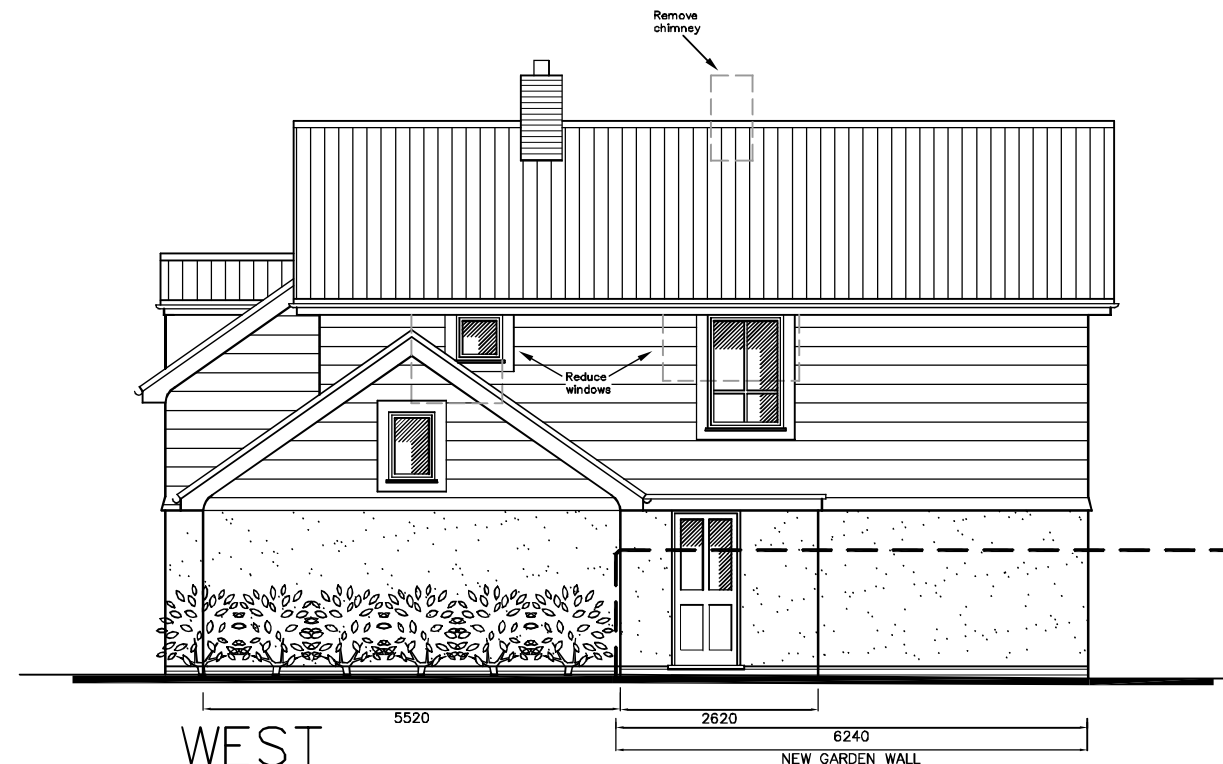

WEST



SOUTH

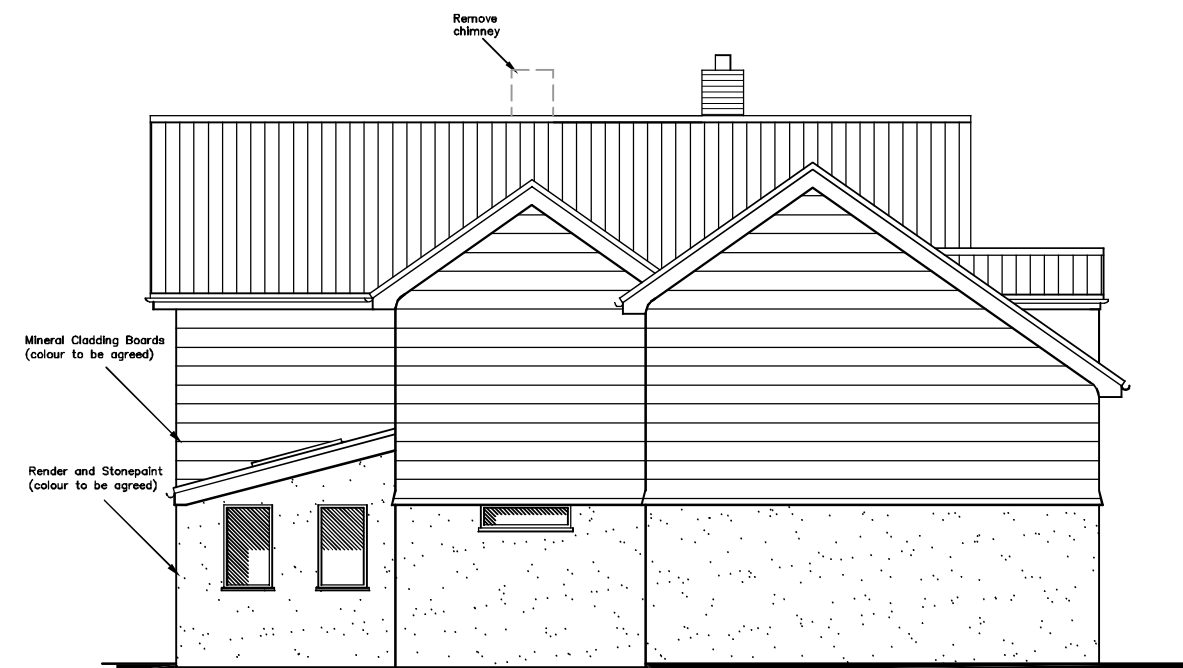

EAST

28 Southbrook Road
Havant, PO9 1RN

PROPOSED ELEVATIONS

Revisions

- A. Revised windows. 02/07/14
- B. Notes added. 07/07/14
- C.
- D.

Martin Critchley
Chartered Architect
7 North Street
Havant, Hampshire, PO9 1PW
023 92 474 919
critchleyarchitect@hotmail.com

Scale A1 = 1:50, A3 = 1:100
Date 24/06/14
Drawn SR/JHL/KML

1430-403^B

metres

10

20

30