




Produced 28 Feb 2014 from the Ordnance Survey National Geographic Database and incorporating surveyed revision available at this date. Reproduction in whole or part is prohibited without the prior permission of Ordnance Survey. © Crown Copyright 2014.

Ordnance Survey and the OS Symbol are registered trademarks of Ordnance Survey, the national mapping agency of Great Britain.


The representation of a road, track or path is no evidence of a right of way. The representation of features as lines is no evidence of a property boundary.

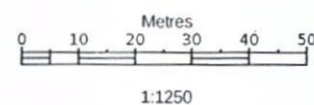

11 GREENACRE GARDENS
WATERLOOVILLE
PO7 5HG

Supplied by: Latitude Mapping Ltd
Reference: OI682522
Centre coordinates: 467589 107510

SITE/LOCATION PLAN

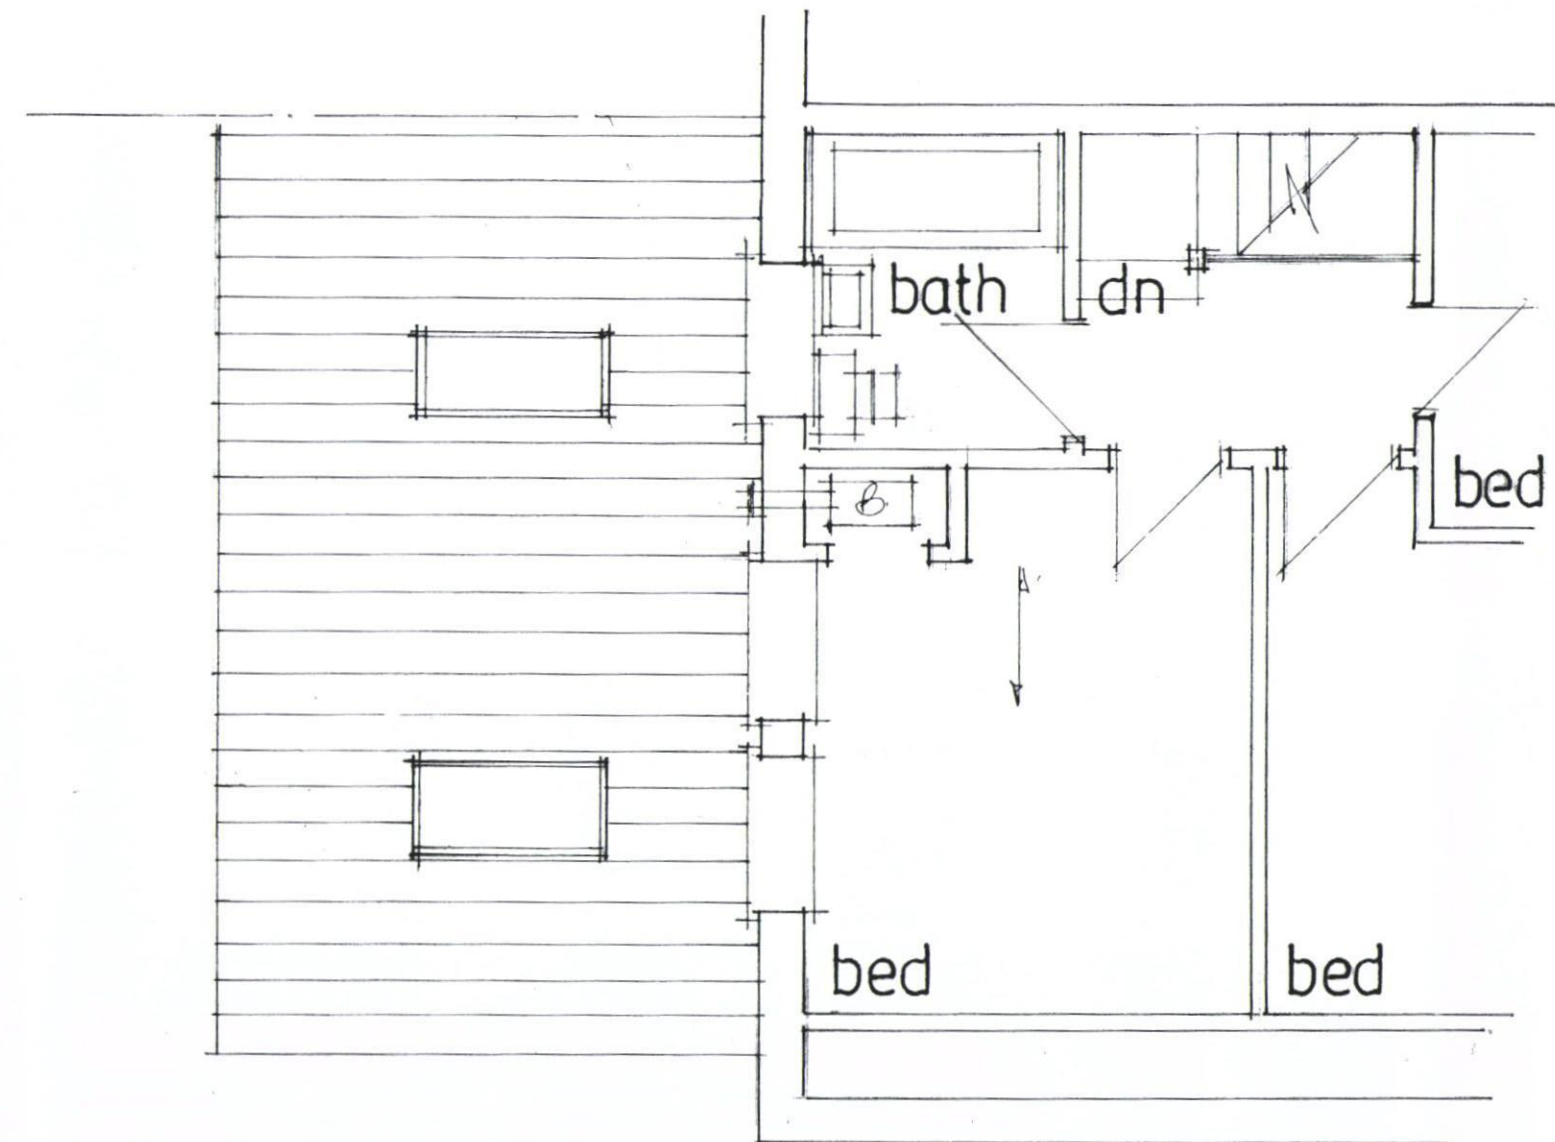

PART EXISTING FIRST FLOOR

**PROPOSED SINGLE STOREY REAR ADDITION.
11, GREENACRE GARDENS, PURBROOK, HANTS.
FOR MR & MRS M. DENYER.**

date feb 14
scale 1:50

Peter J. Walker MRICS
Chartered Surveyor
182 Seafront, Hayling Island
HANTS PO11 9AN
Tel: 02392 467571