
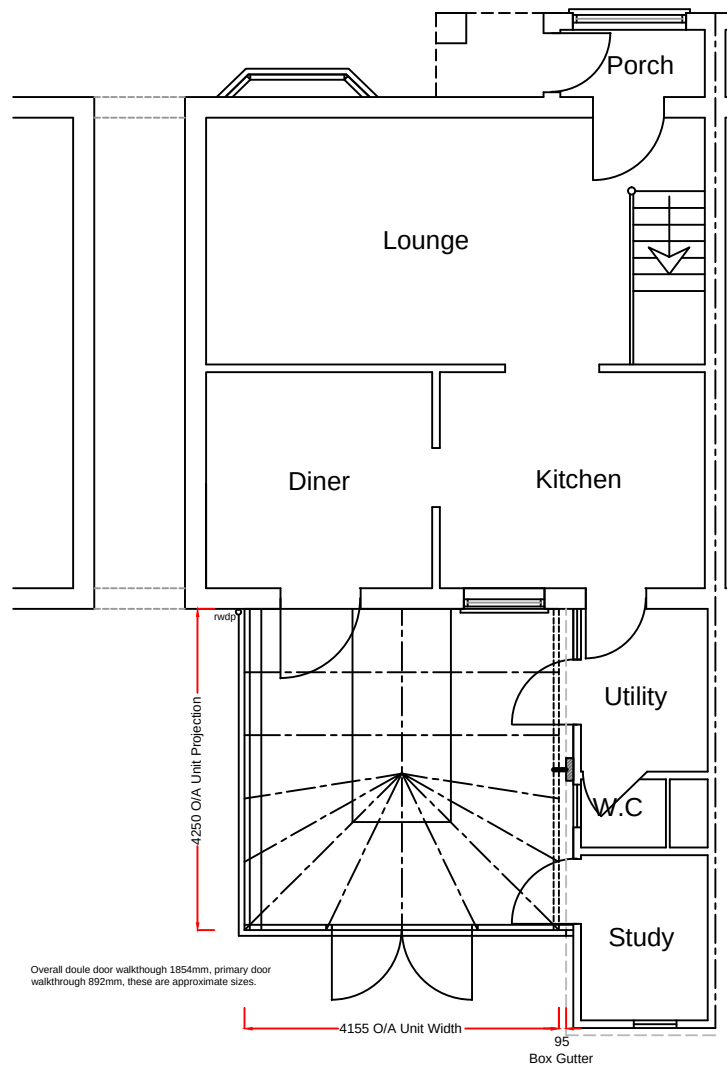


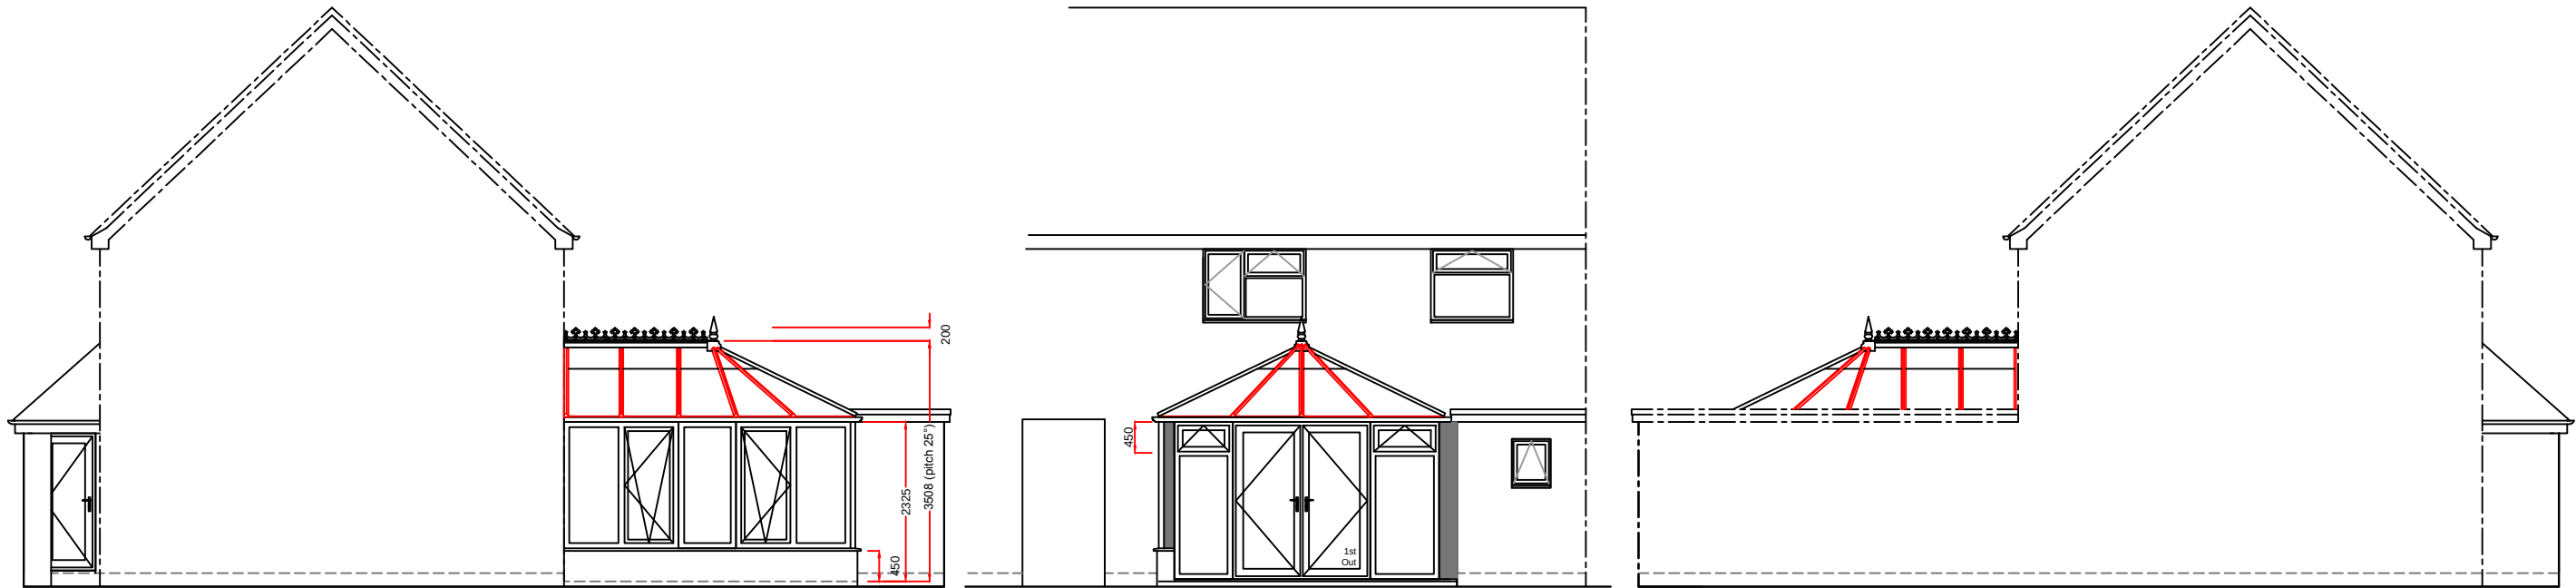

Notes:
Any drawings or plans depicted make no allowance for the provision of any tie bars within the roof of the proposed conservatory. This can only be determined once the roof is put into manufacture.

Existing physical barrier to remain

This drawing is the copyright of Anglian Home Improvements and must not be re-issued, loaned or copied without their consent. All dimensions are in millimetres (mm) unless noted otherwise. Do not use for base laying purposes

Produced on A3 paper

Rev.	Date	Description	Initials
Anglian Home Improvements National Administration Telephone: 0845 437 3600 Facsimile: 01603 480101			
Drawing title:		Proposed Plan and Elevations	
Contract No. :		099/80820	Page 2 of 2
Proposed:		PVCu WHITE KNIGHT CONSERVATORY	
At:		144 BOTLEY DRIVE	
		HAVANT	
		HAMPSHIRE	
		PO9 4RA	
For :		MR P LINDSAY	
Drawers initials:		LSH	Scale : 1:100
			Date: 23.04.2014

4 3 2 1 0 1:50 Scale Bar 1:100 0 1 2 3 4 5 6 7 8 9 10