


HAVANT BOROUGH COUNCIL
10 FEB 2014
RECEIVED

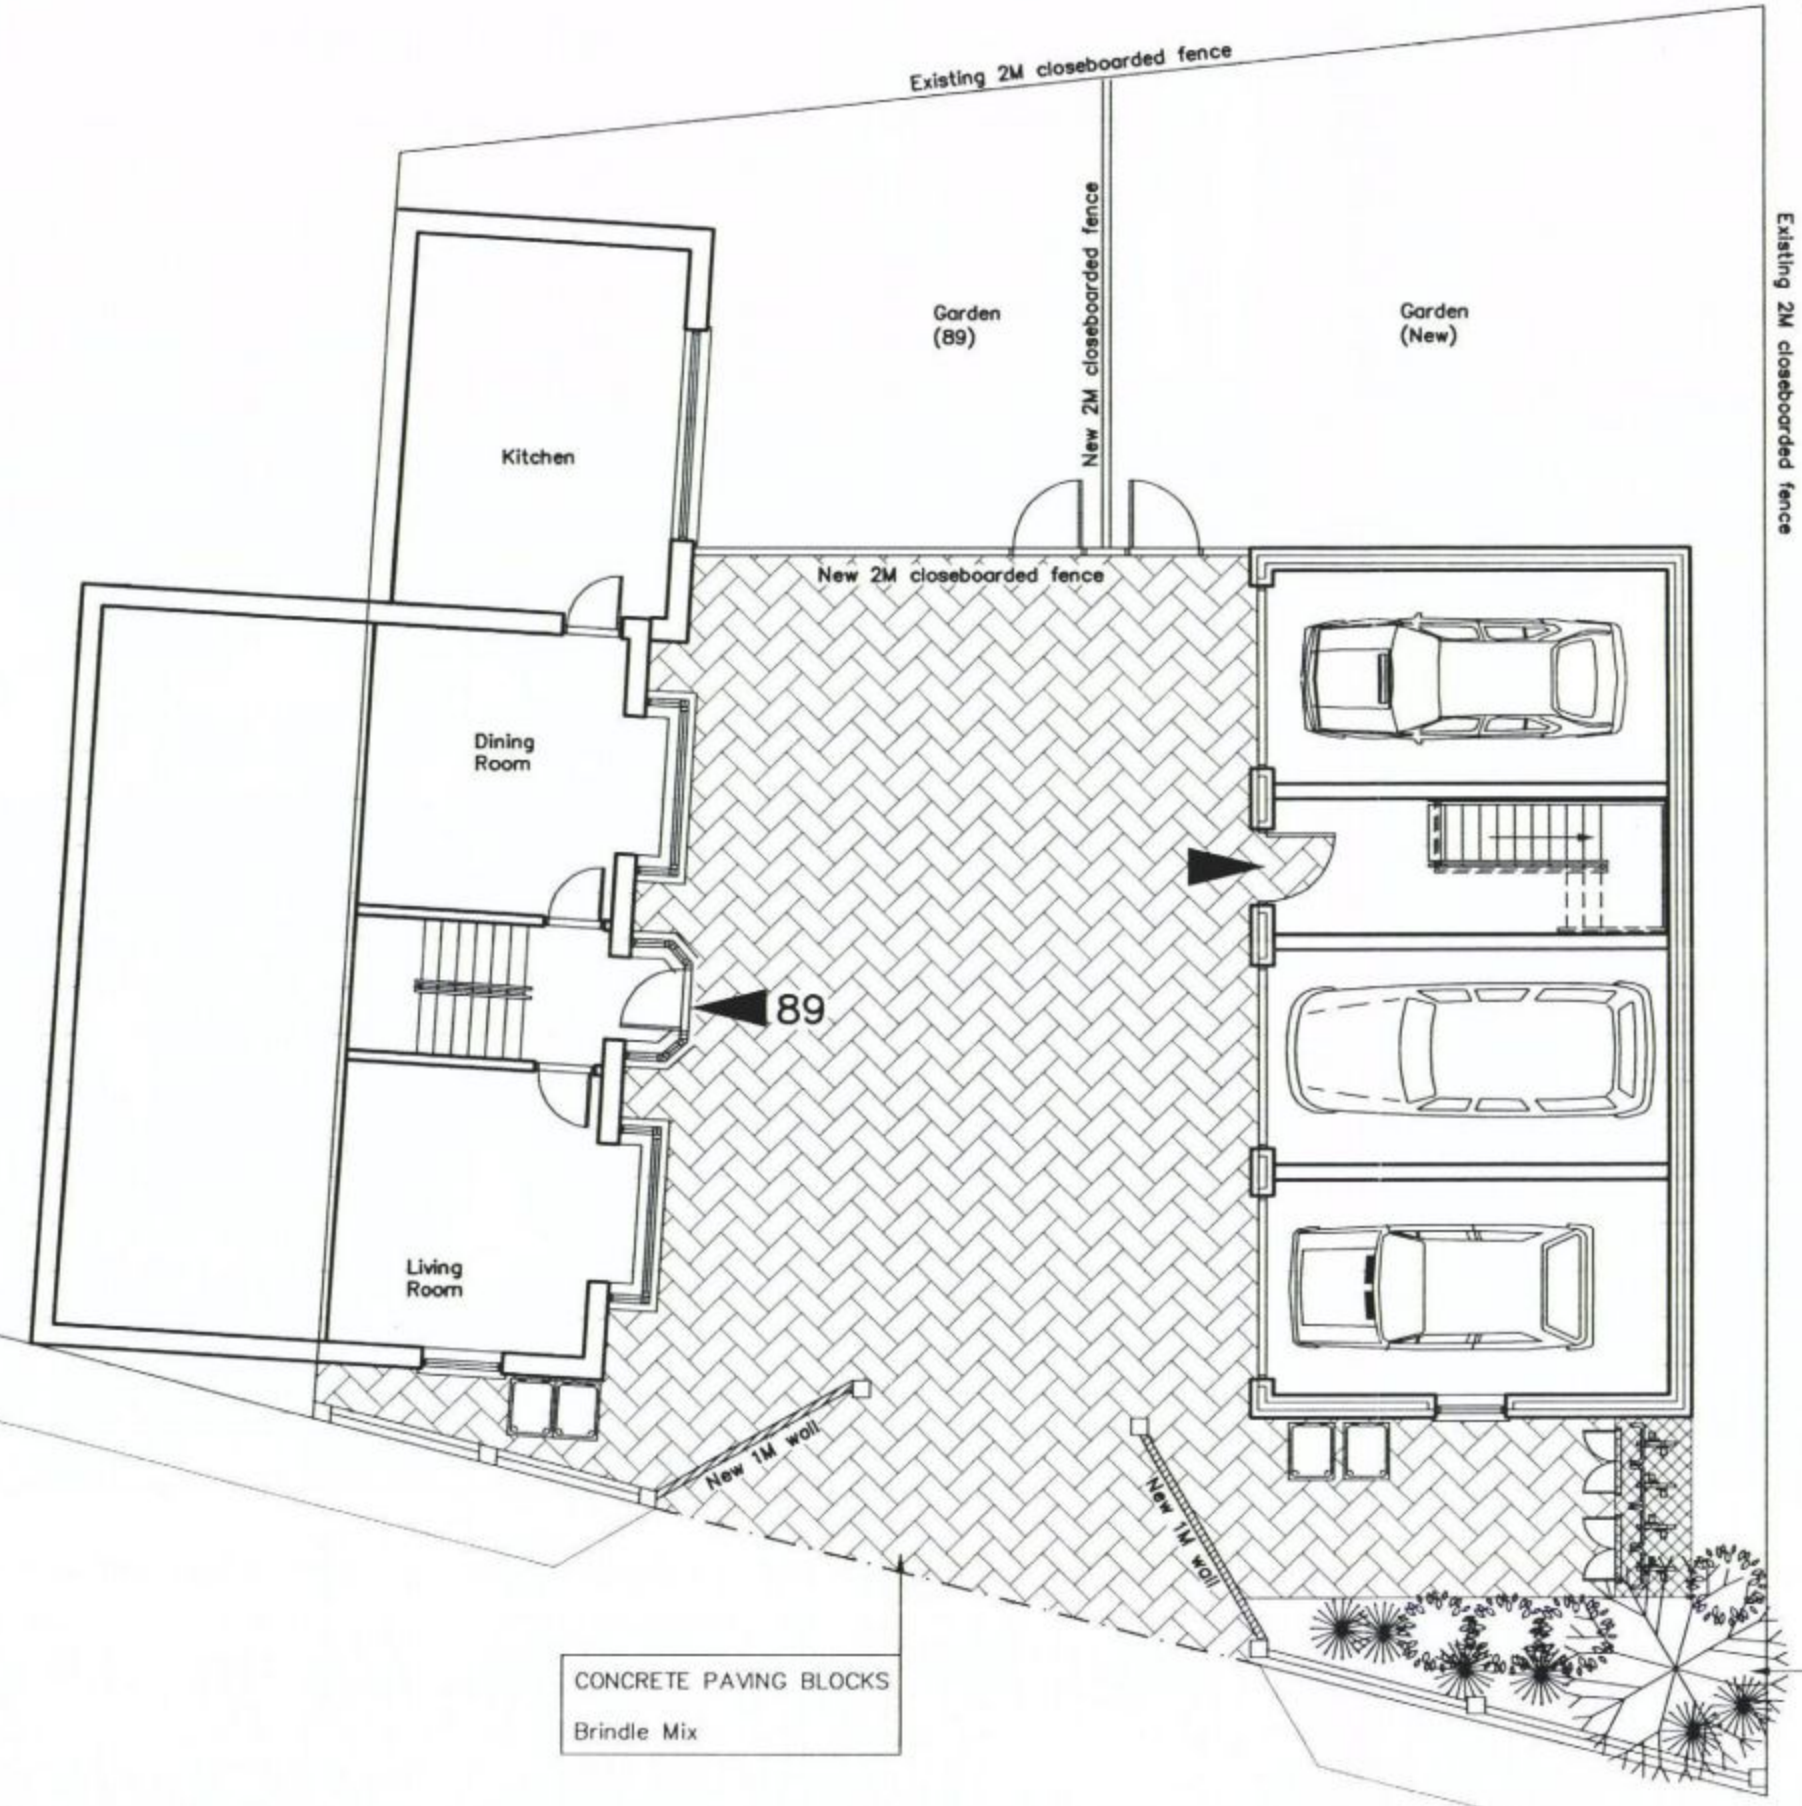

- SHRUB PLANTING @ 500 C/S 2.5 Ltr Pots
- 1 X Elaeagnus Ebbingei "Gilt Edge" +
 - 50% Berberis thunbergii 'Rose Glow'
 - 50% Choisya ternata
- MIDSTOREY PLANTING @ 450 C/S 2.5 Ltr Pots
- 50% Hebe 'Midsummer Beauty'
 - 50% Cistus 'Silver Pink'
- UNDERSTOREY PLANTING @ 400 C/S 1 Ltr Pots
- 50% Vinca Minor
 - 50% Lamium maculatum 'Roseum'



89 Station Road
Hayling Island

LANDSCAPING PLAN

Revisions
A.
B.
C.

Martin Critchley
Chartered Architect
7 North Street
Havant, Hampshire, PO9 1PW
023 92 474 919
critchleyarchitect@hotmail.com

Scale A1 = 1:50, A3 = 1:100
Date 05/02/14
Drawn JHL

1133-205⁰