


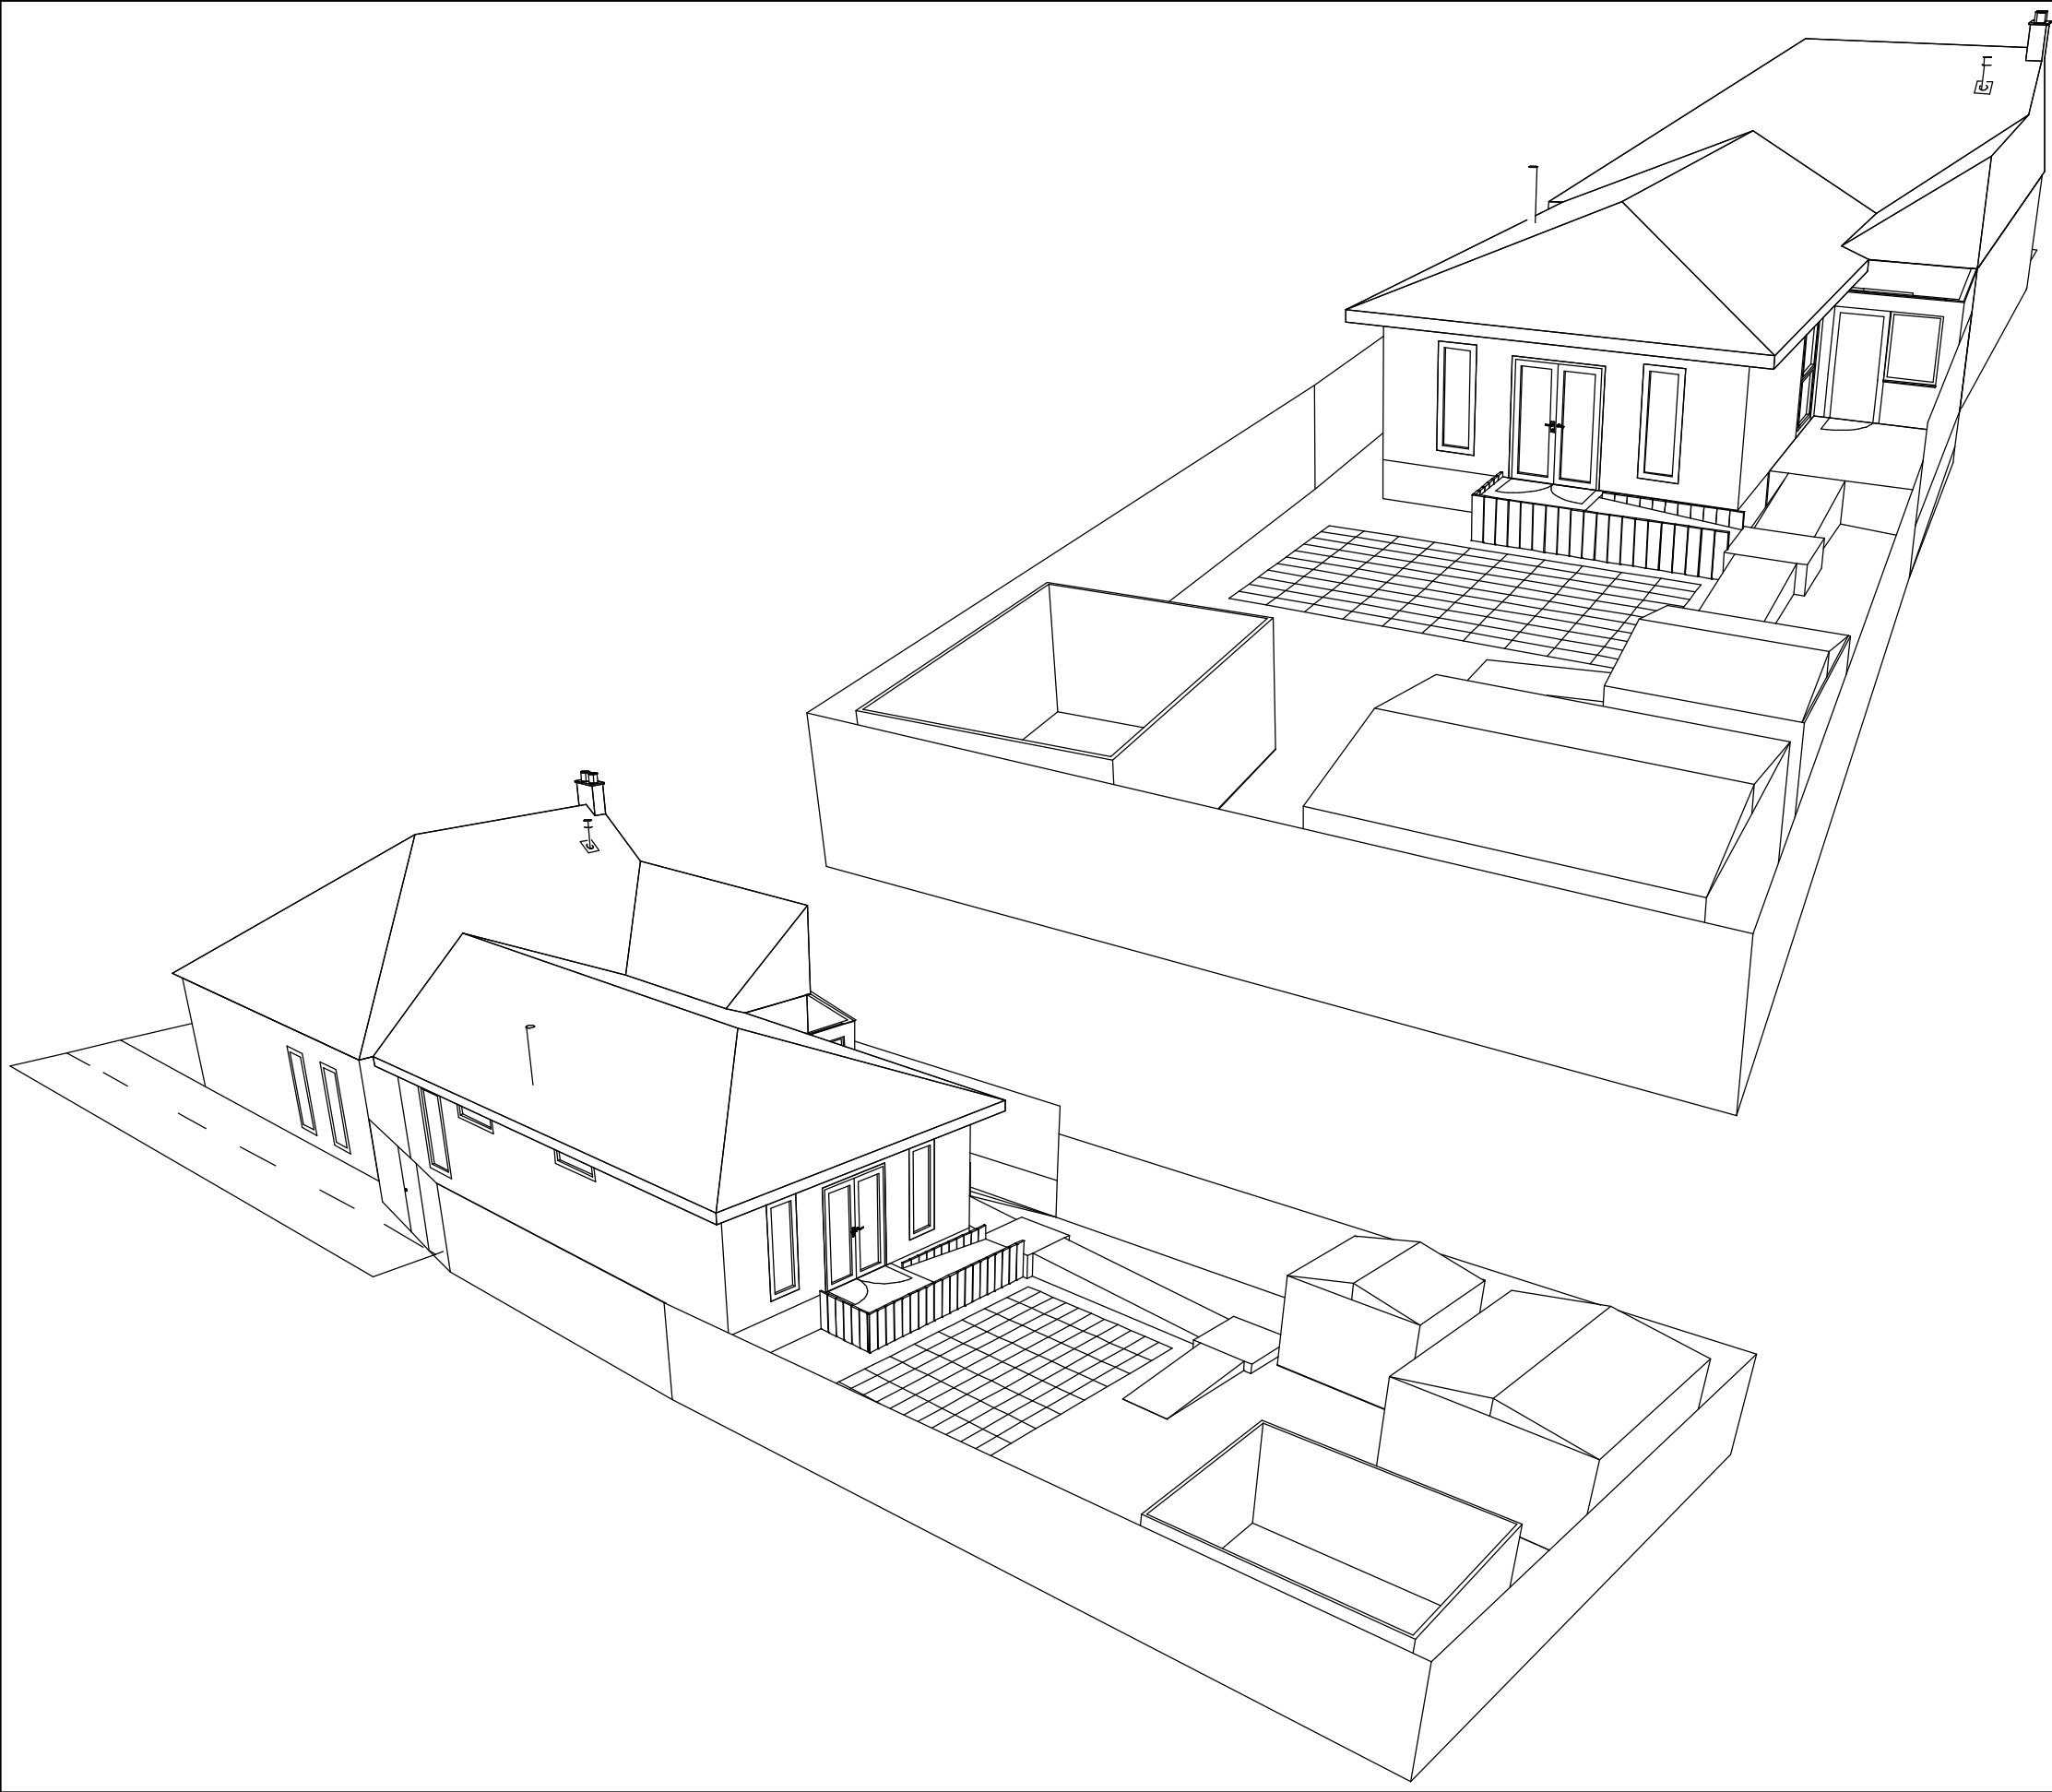

Drawing title:	3D Views
Reference number:	SMF01/005
Address:	7 Westbrook Grove Purbrook Waterlooville Hampshire PO7 5HX
Date of drawings:	10 March 2014
Version number:	4.00
Revision history:	4.00 Included garden ramp/patio, flues, eves, altered side windows. Added side site levels. 3.01 Rear windows and doors displayed on Proposed Plan. 3.00 Reduced paper size to A3 and spread drawings to multiple pages. 2.00 Added Curtilage and left hand side elevations 1.00 Initial version
Scale:	1:100
01234567 m	
Drawings of alterations for Planning and Building Control	