



EXISTING
BLOCK PLAN
SCALE 1:200

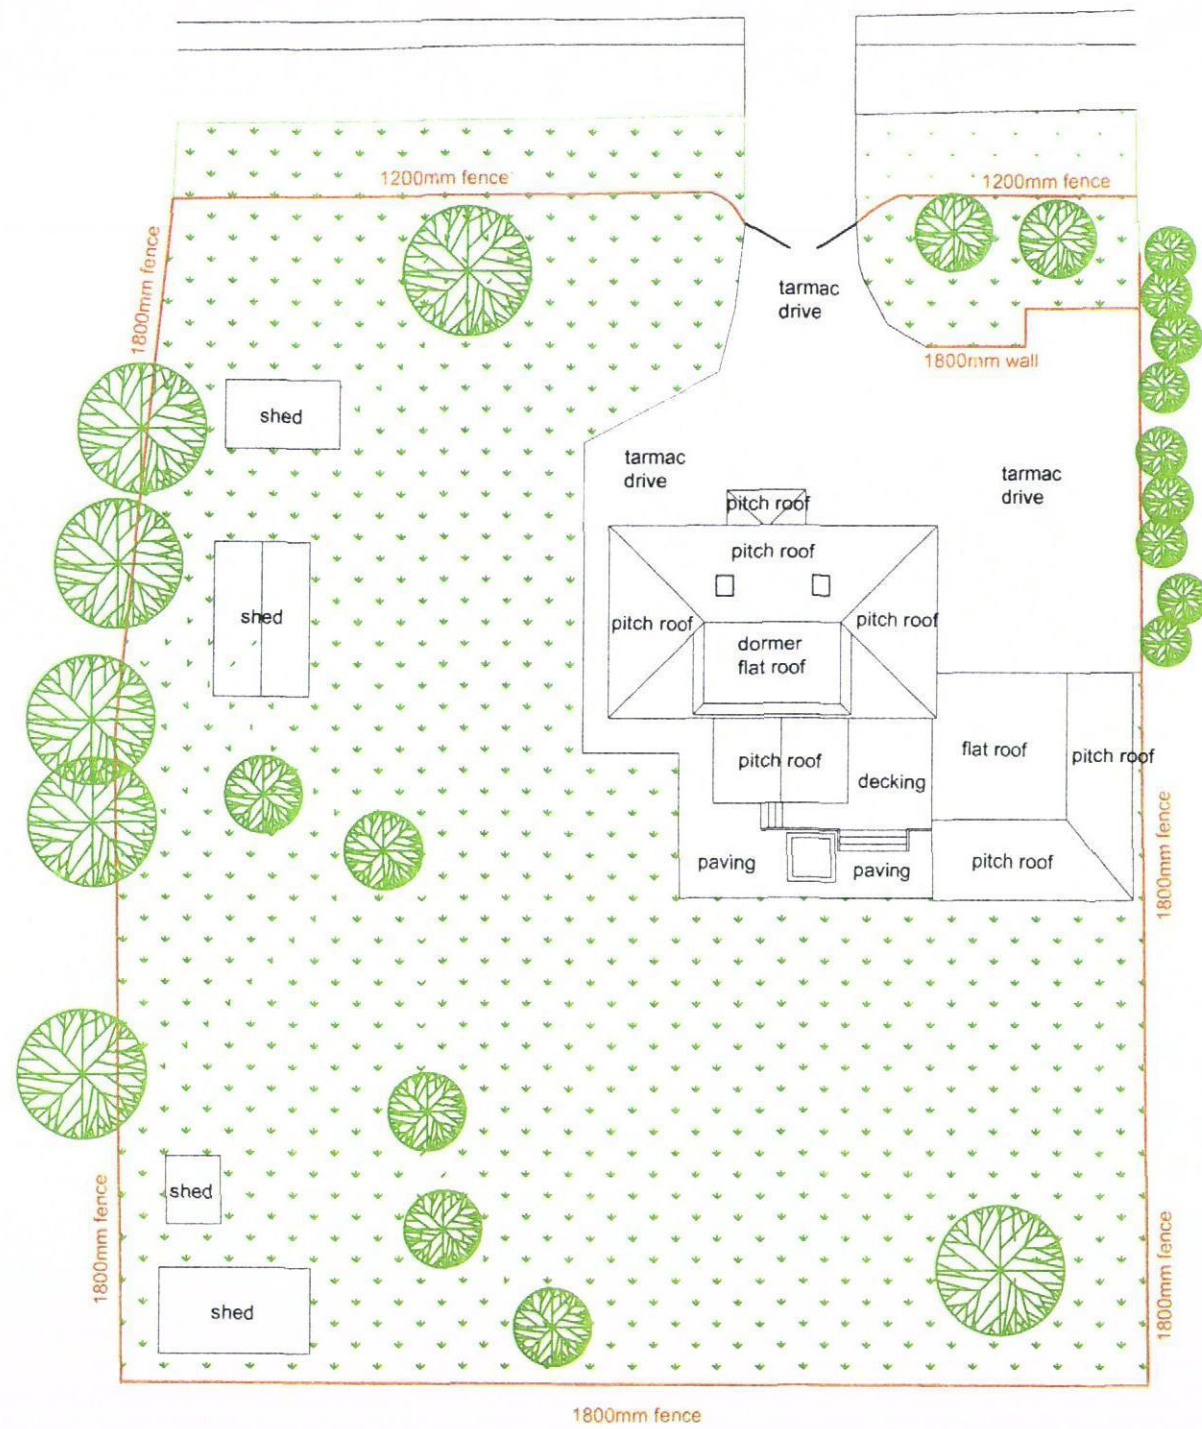

PROPOSED
BLOCK PLAN
SCALE 1:200

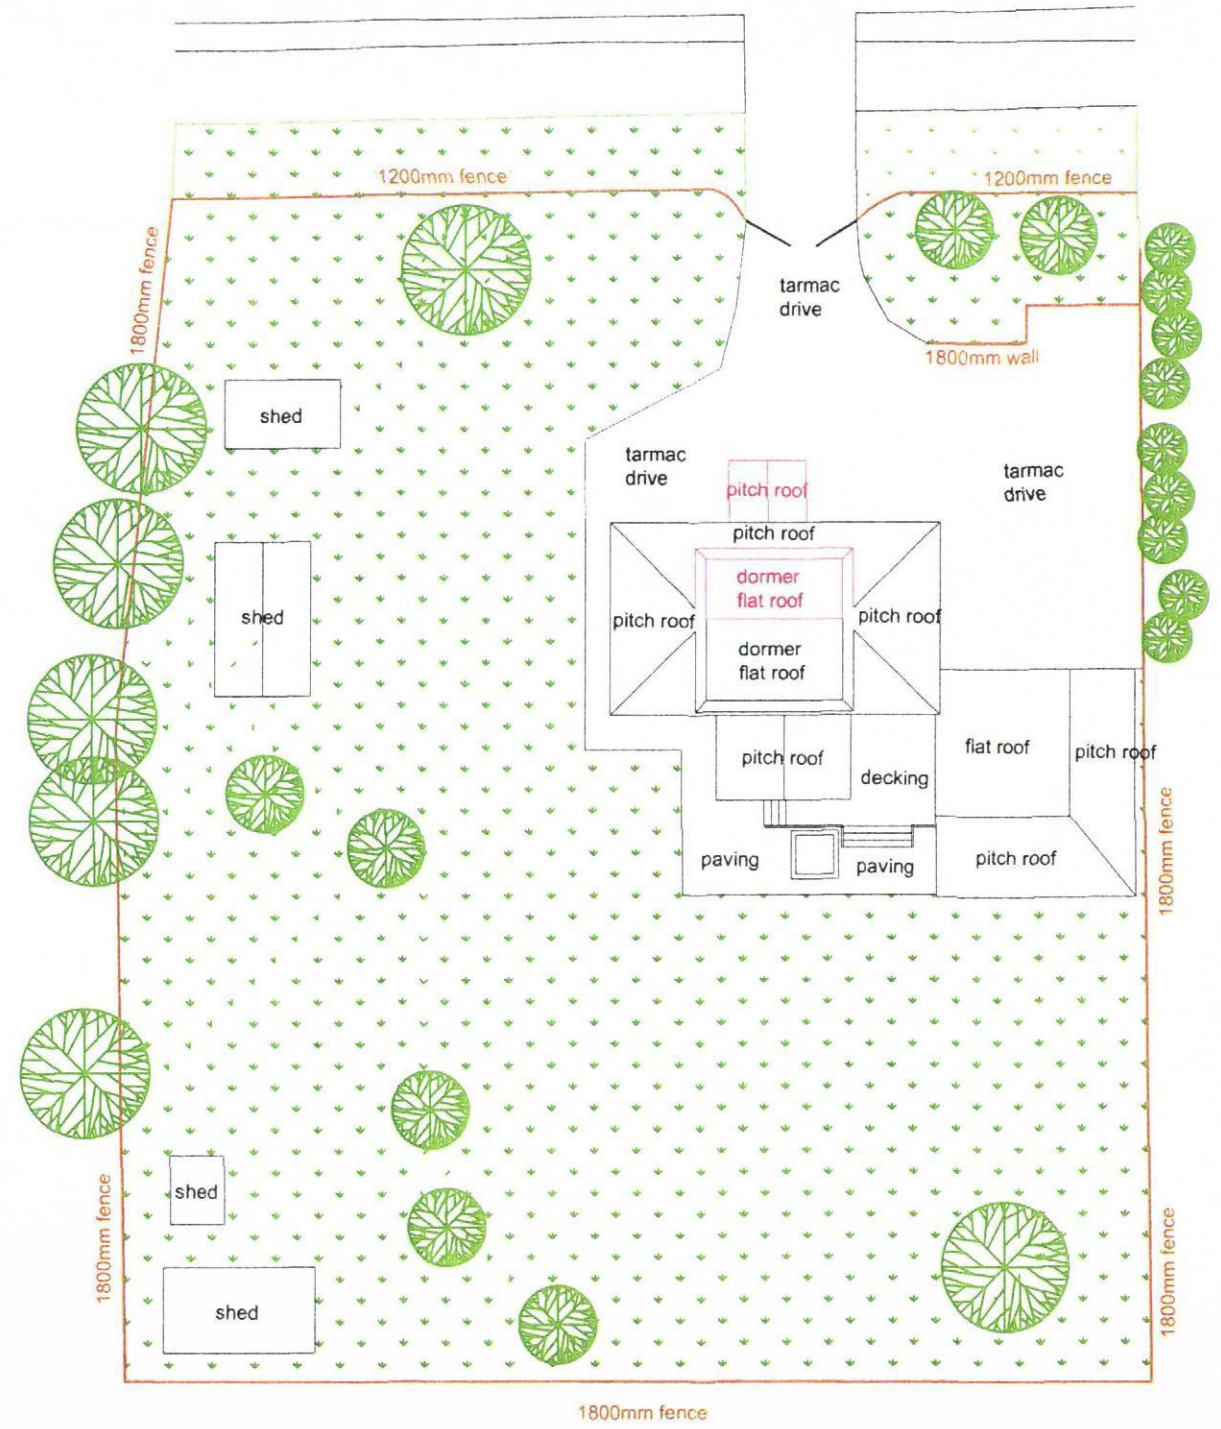

HAVANT BOROUGH
COUNCIL
04 MAR 2014
RECEIVED