


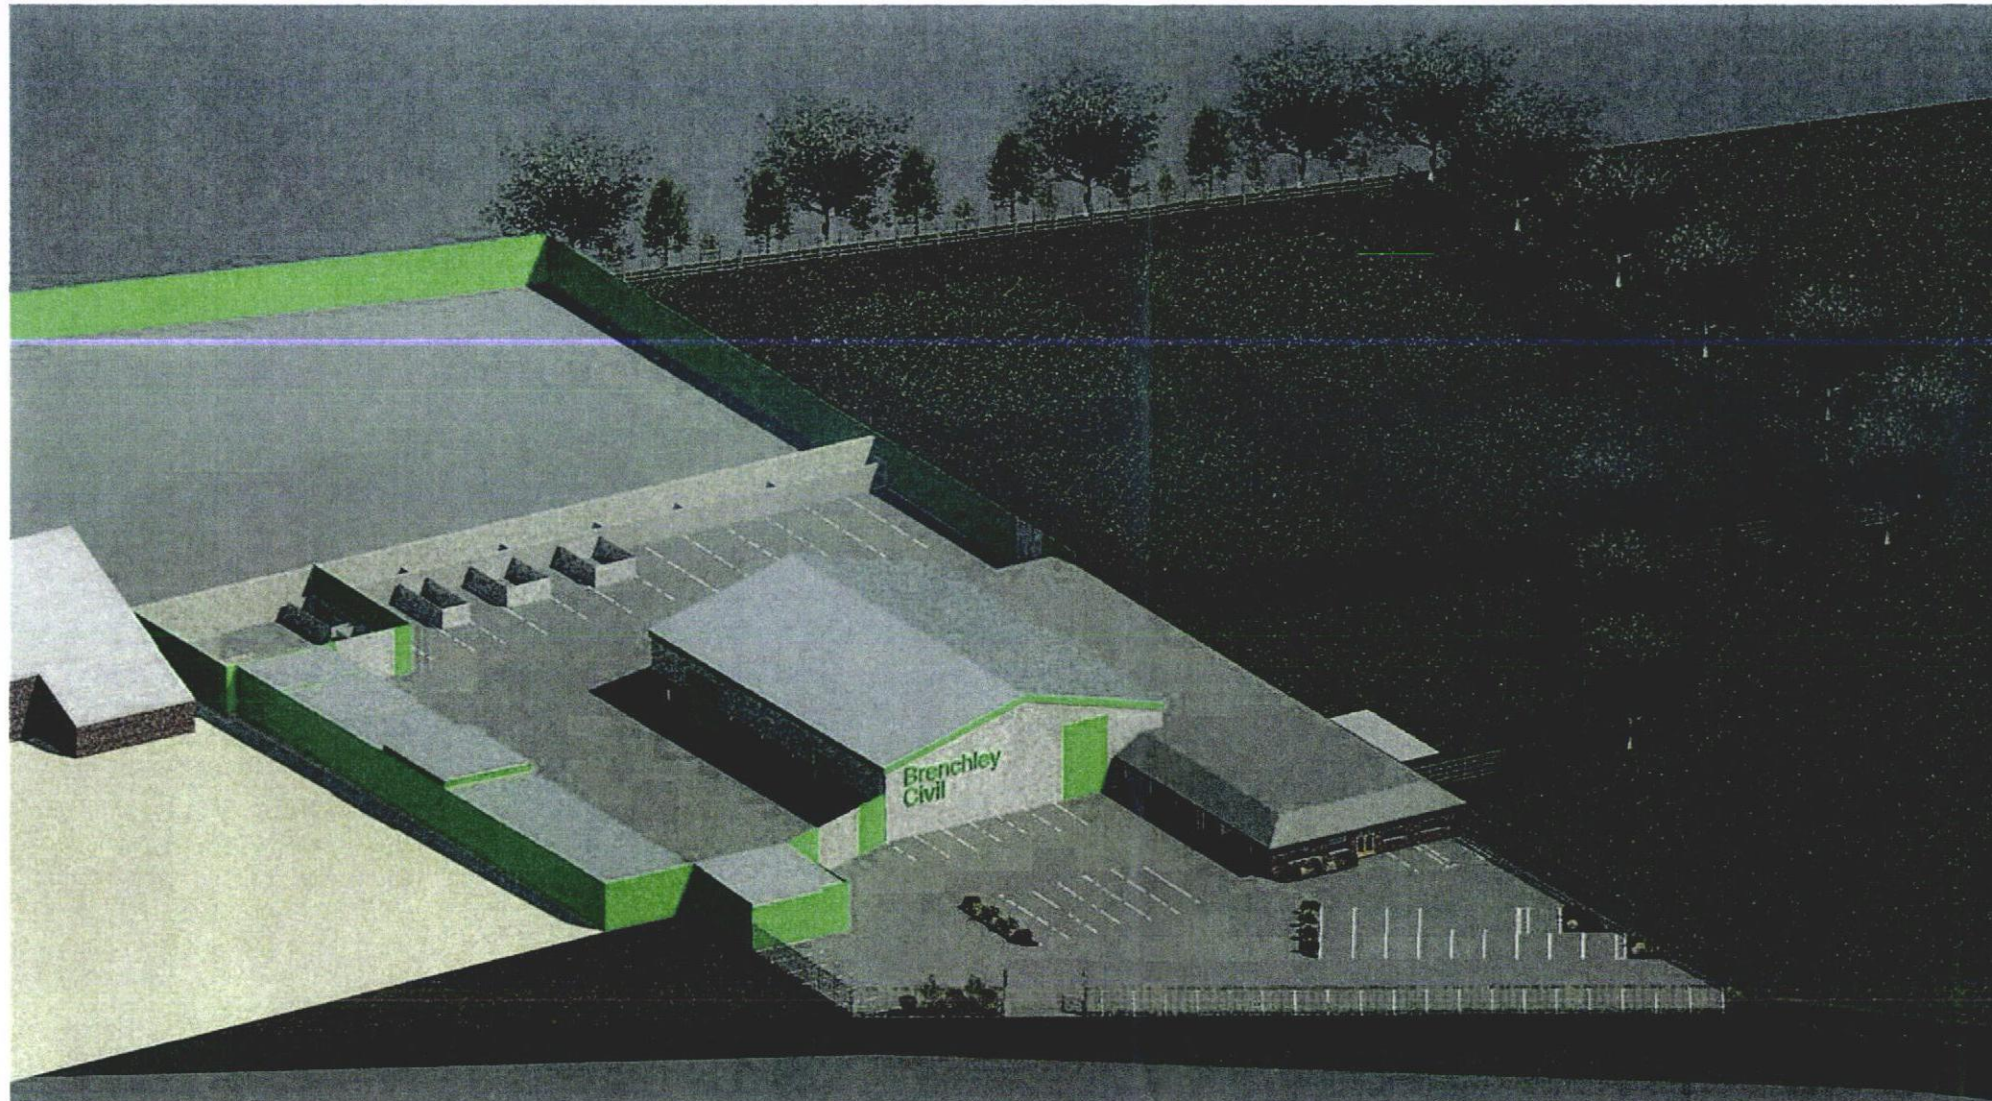

**IJ Murray
Associates**

15 NOV 2013
www.ijma.co.uk

RECEIVED
I.J. Murray Associates


IJ Murray Associates
173 Havant Road
Hayling Island
Hampshire
PO11 0LF
Phone 02392469004
Mob 07779 246915
e-mail ian@ijma.co.uk

These drawings are for planning and building regulation purposes only and are not for construction. All dimensions should be checked on site before work commences.

These Drawings are the property of IJ Murray Associates (part of Clanfield Media Ltd) and should not be reproduced or used in any way without the permission of a Director of Clanfield Media Ltd

[illegible]

13 NOV 2013

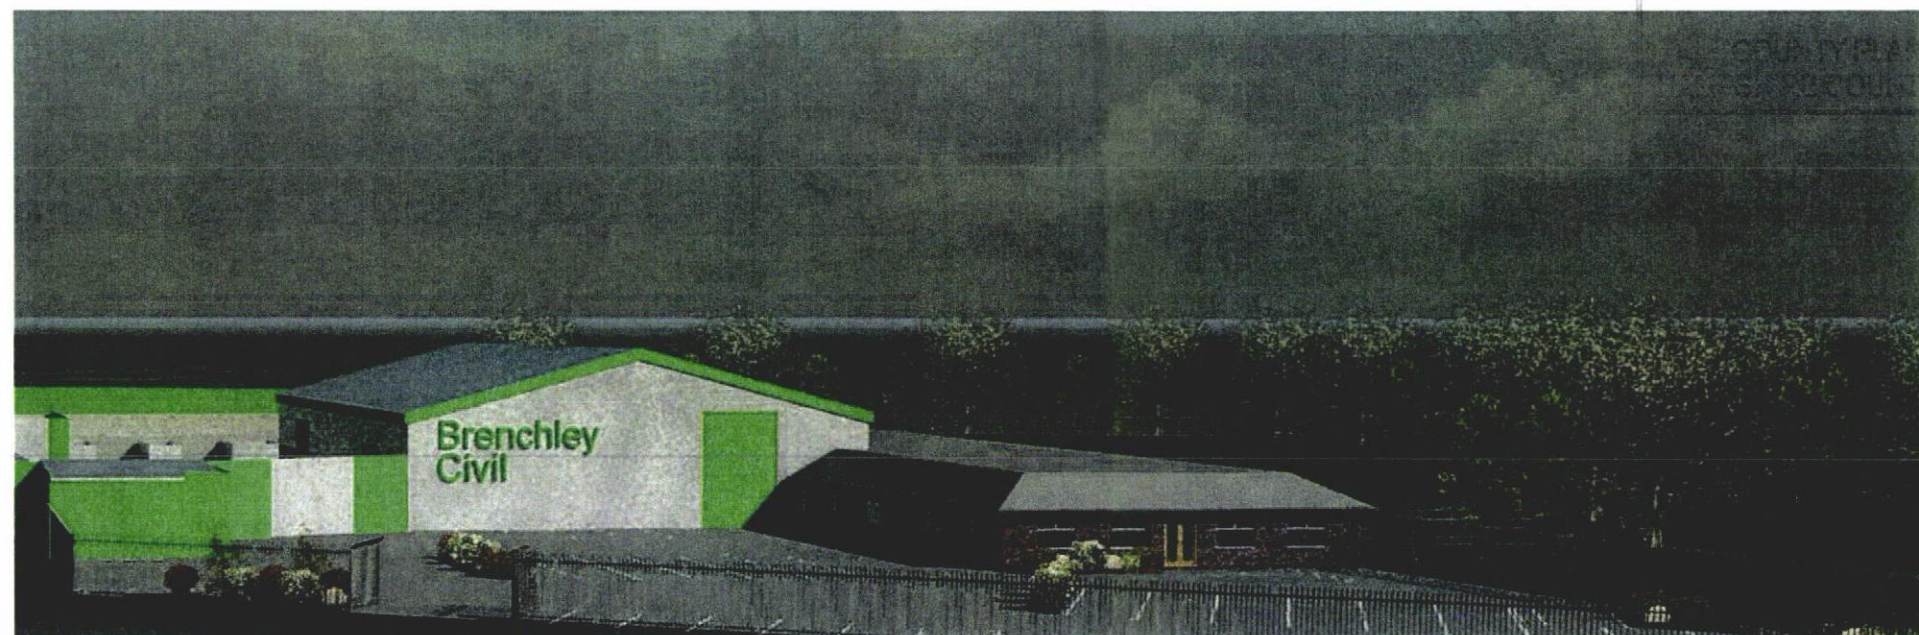

Brenchley Civil
Engineering
Howards yard

More views

Project number	Project Number
----------------	----------------

Date	23.6.13
------	---------

Drawn by	Author
----------	--------

Checked by	Checker
------------	---------

A105

Scale 1 : 1