


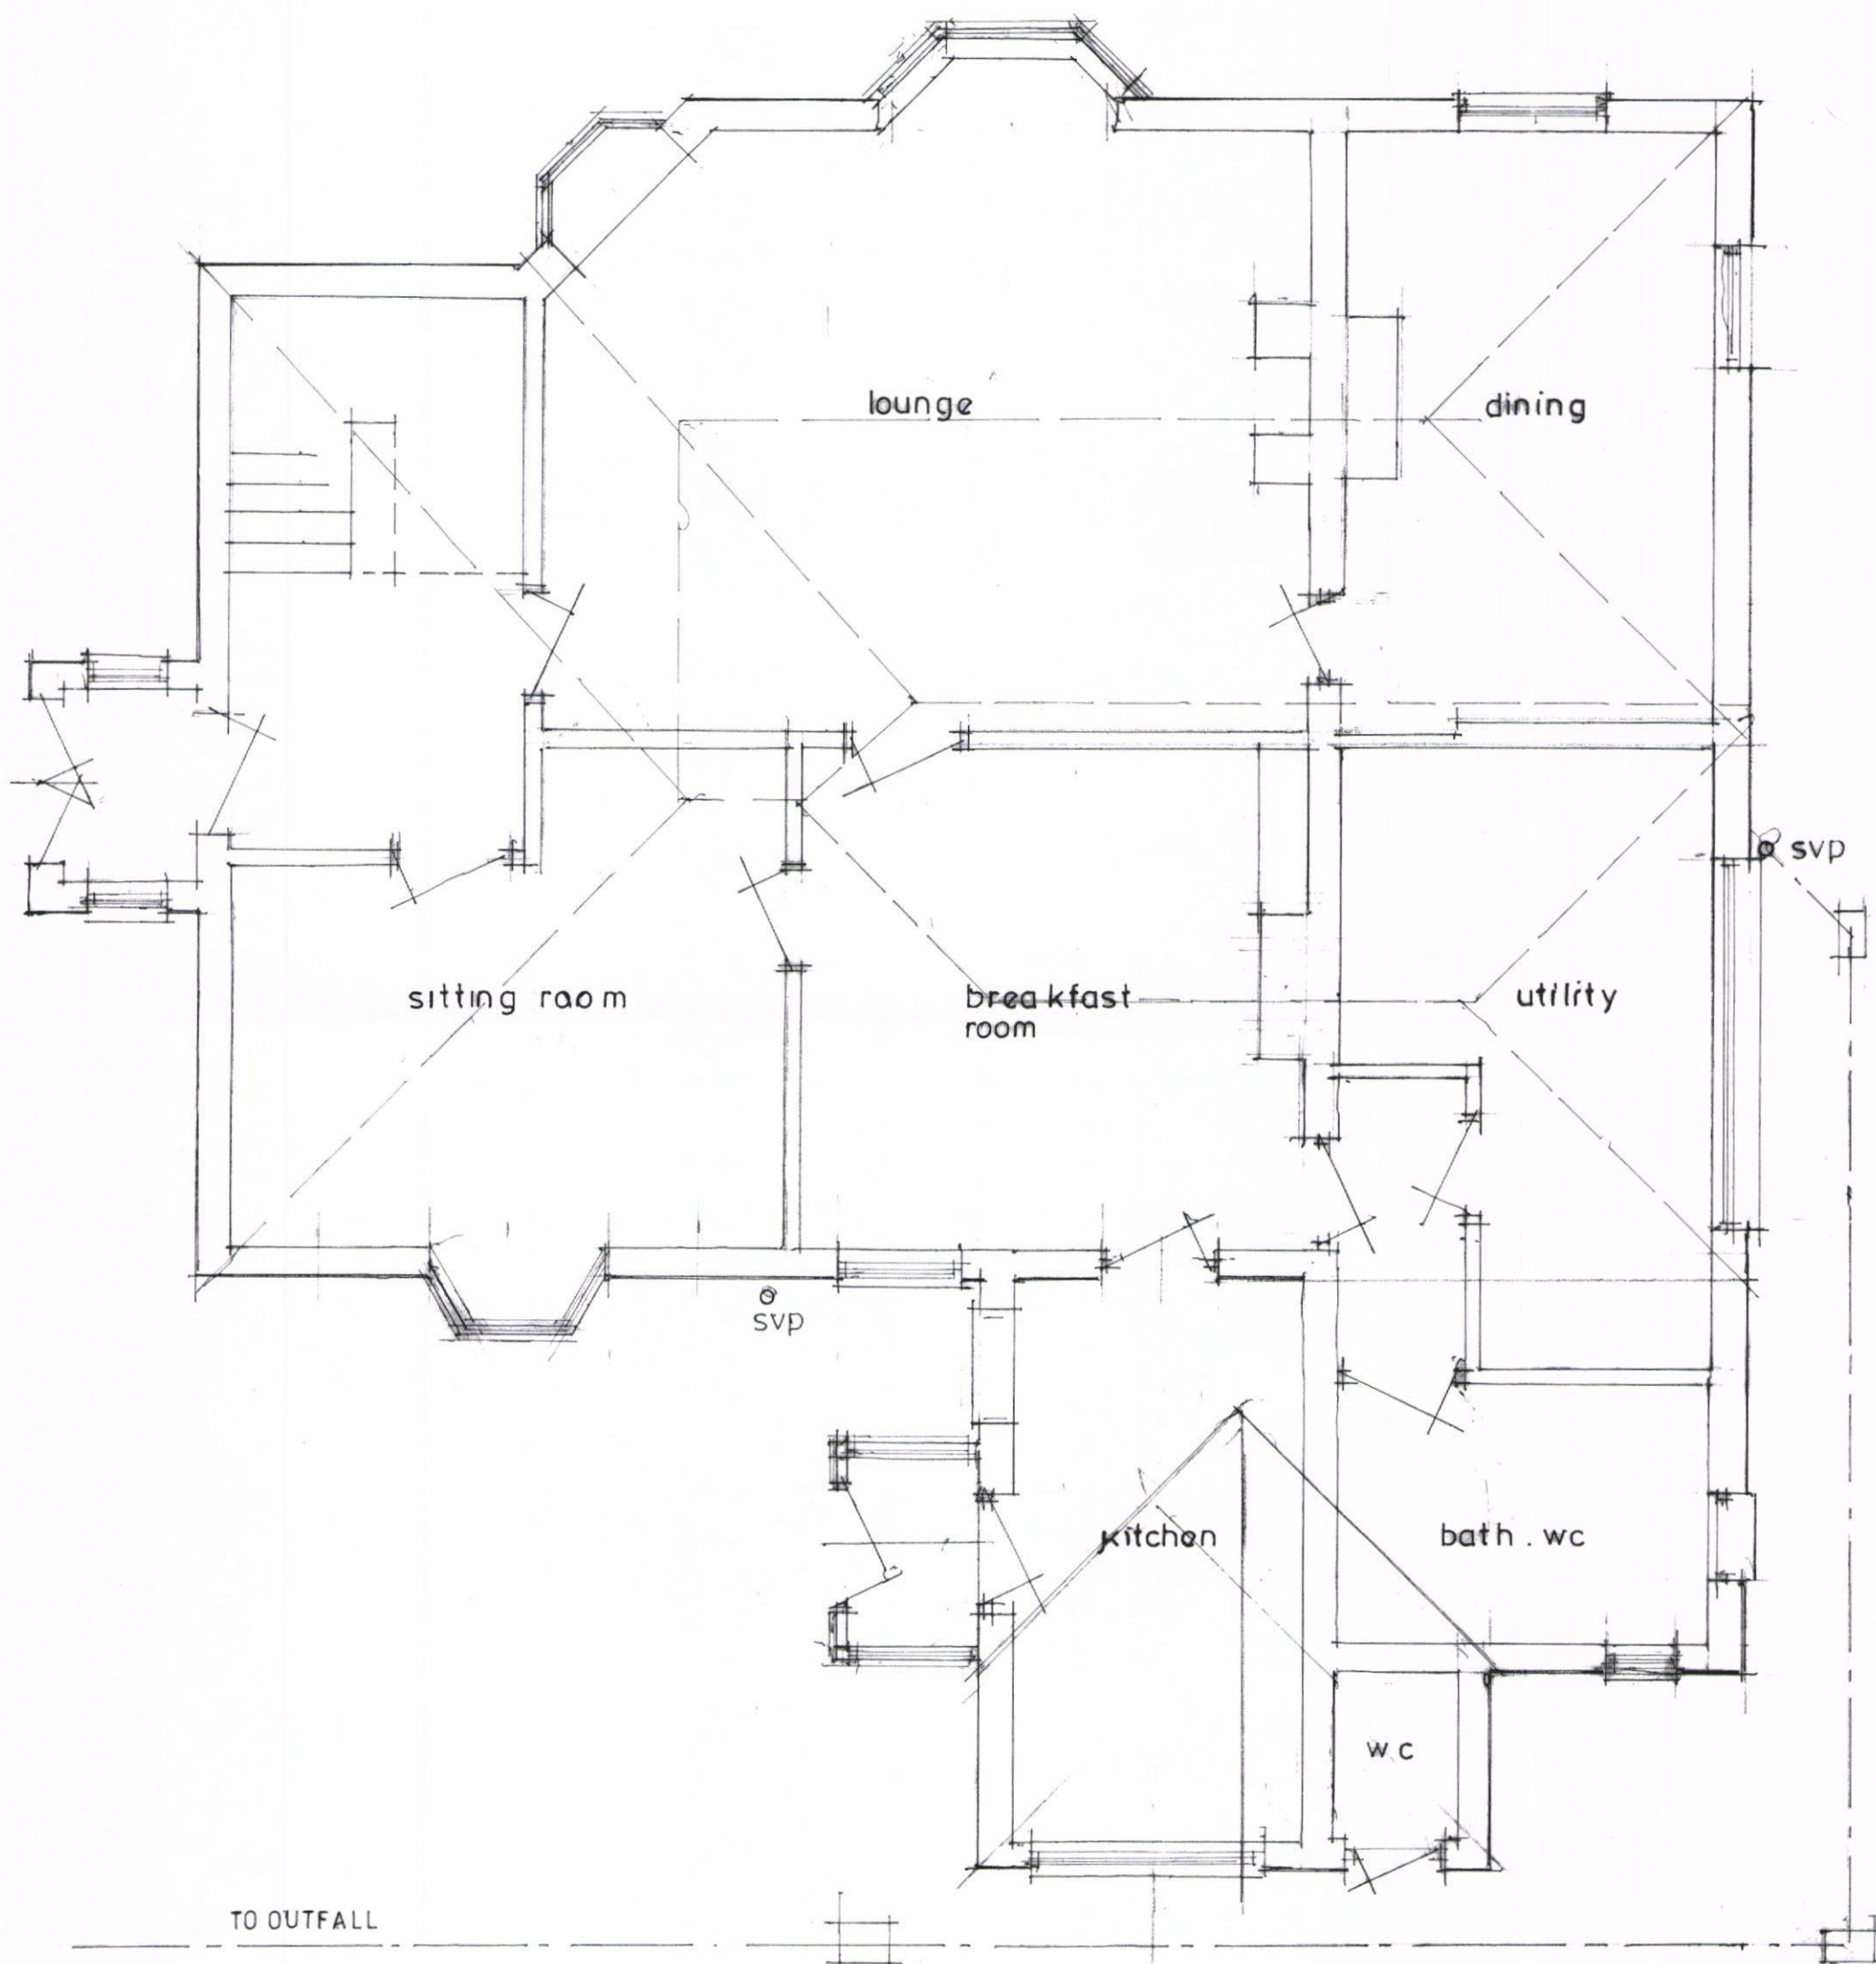

GROUND FLOOR PLAN 1:50 - EXISTING AND ROOF PLAN
 'THE MEADOWS' ST PETERS ROAD HAYLING ISLAND
 PLAN NO 649/2

649/2

