

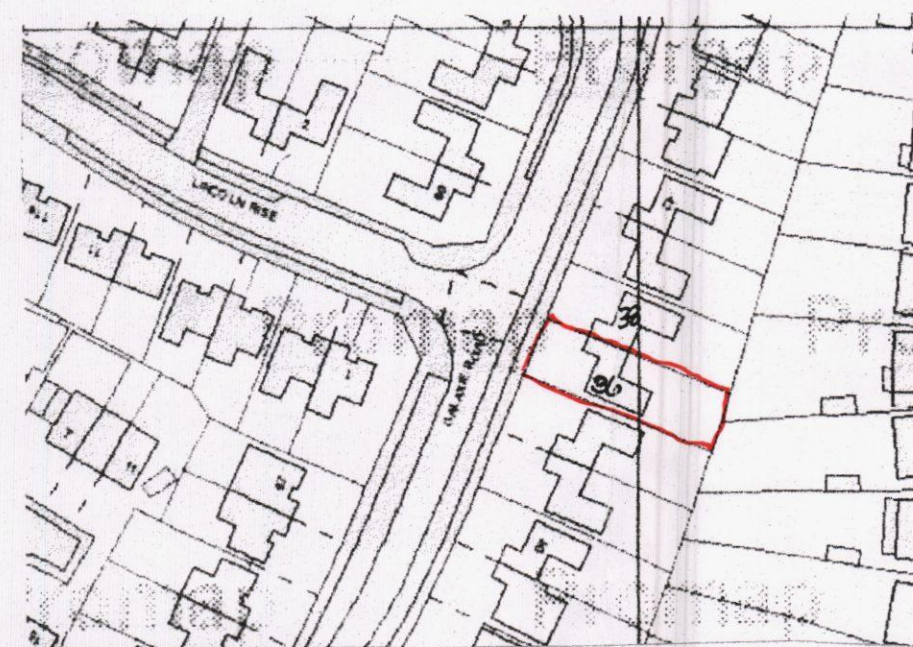
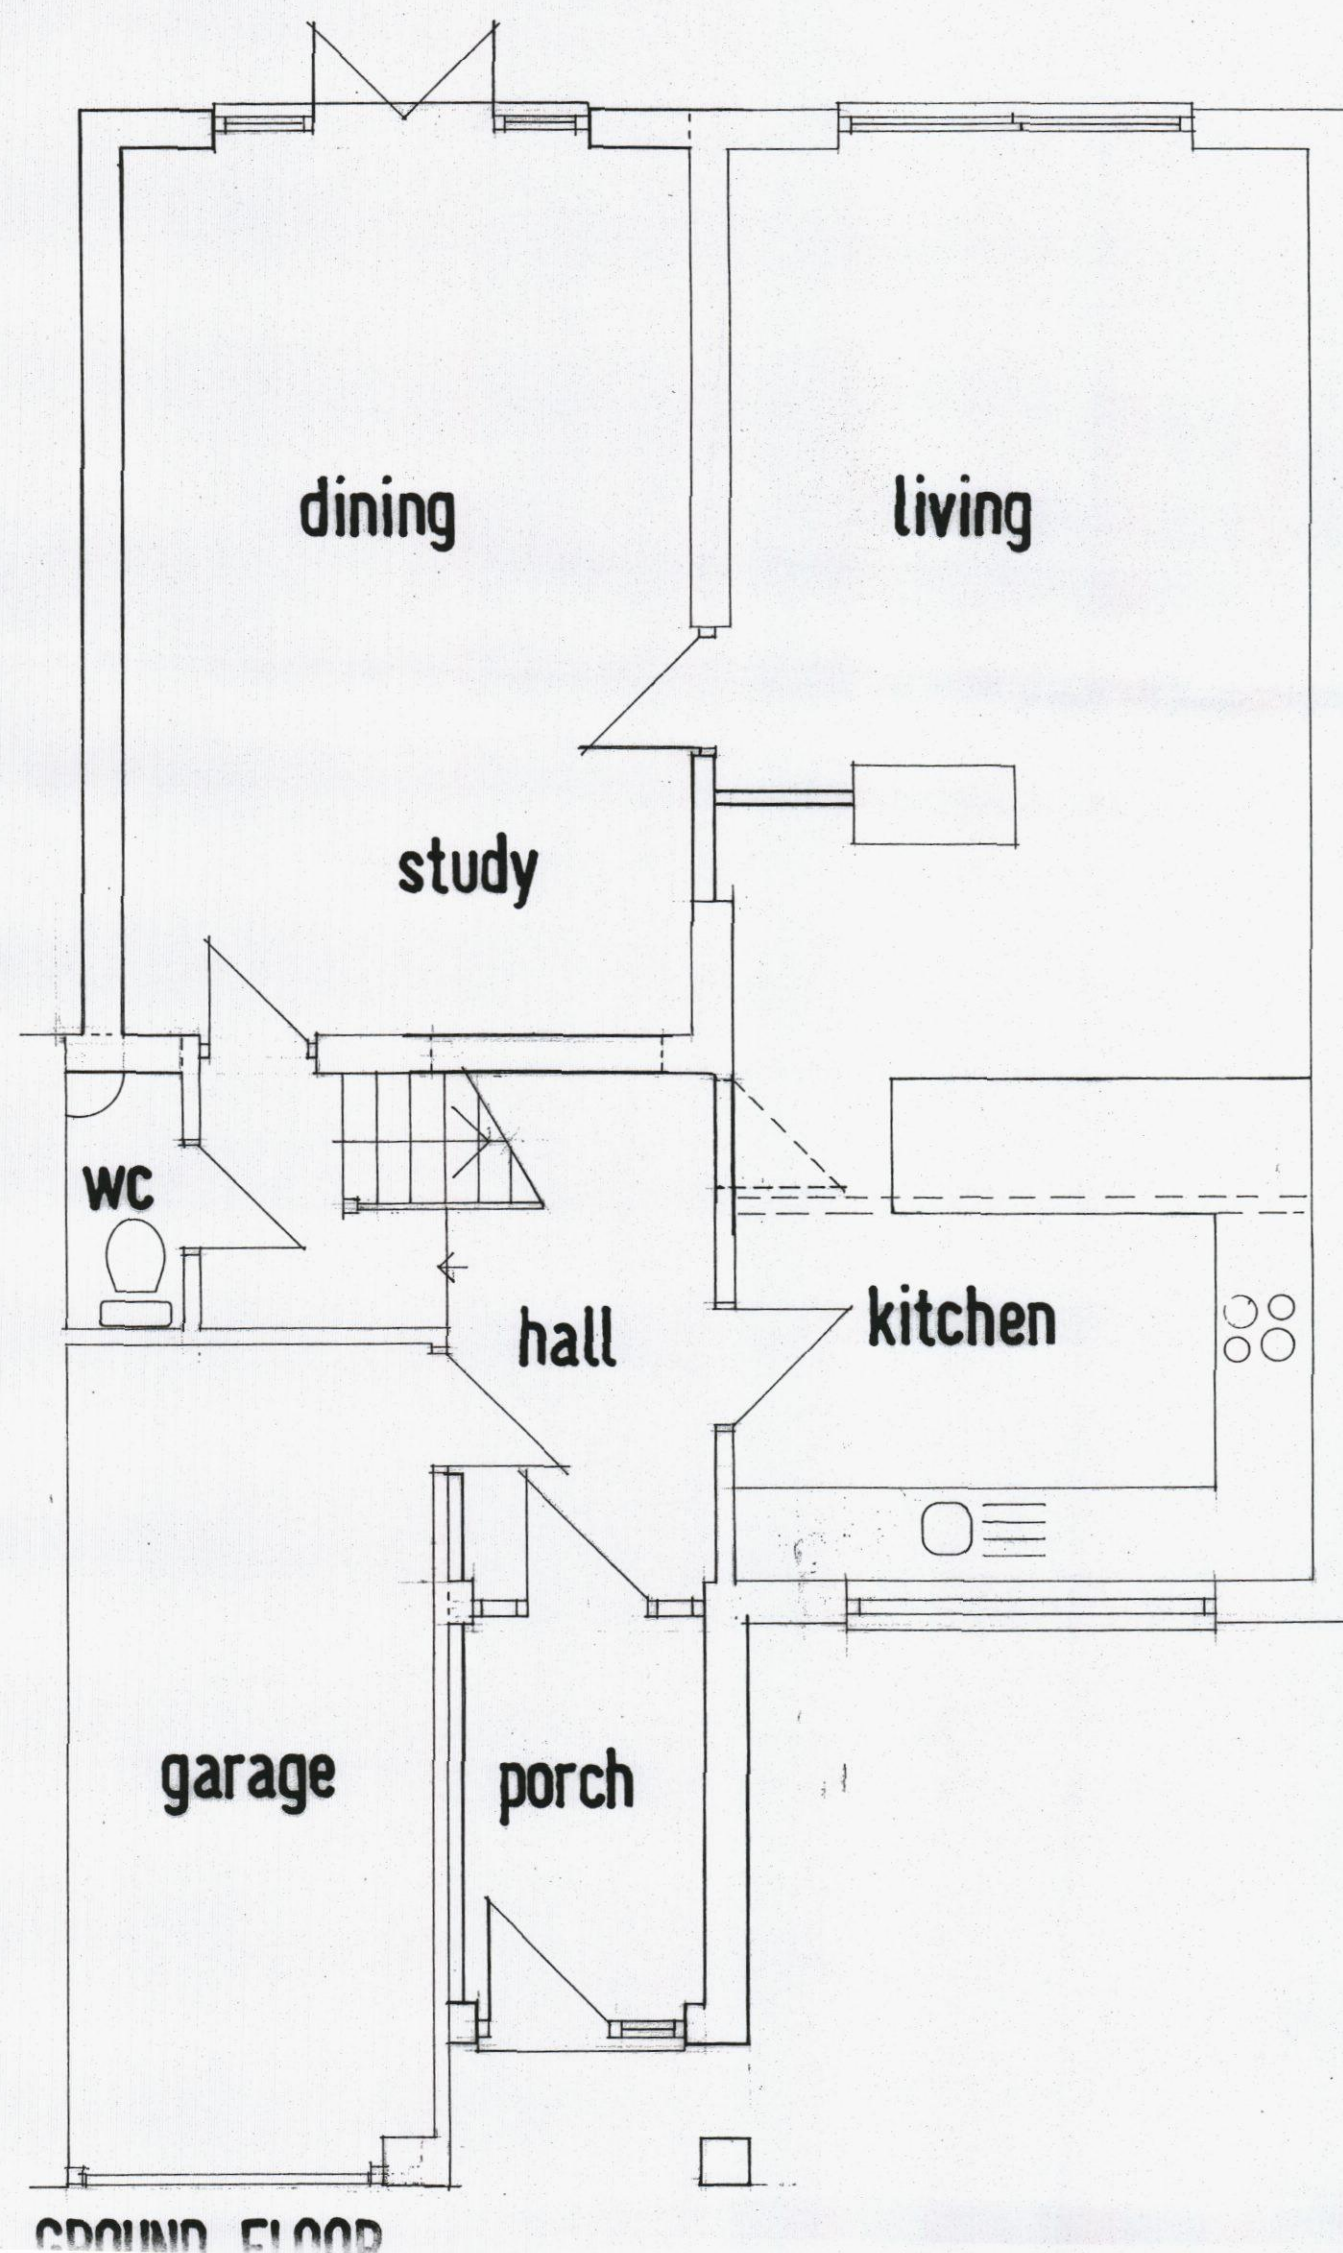


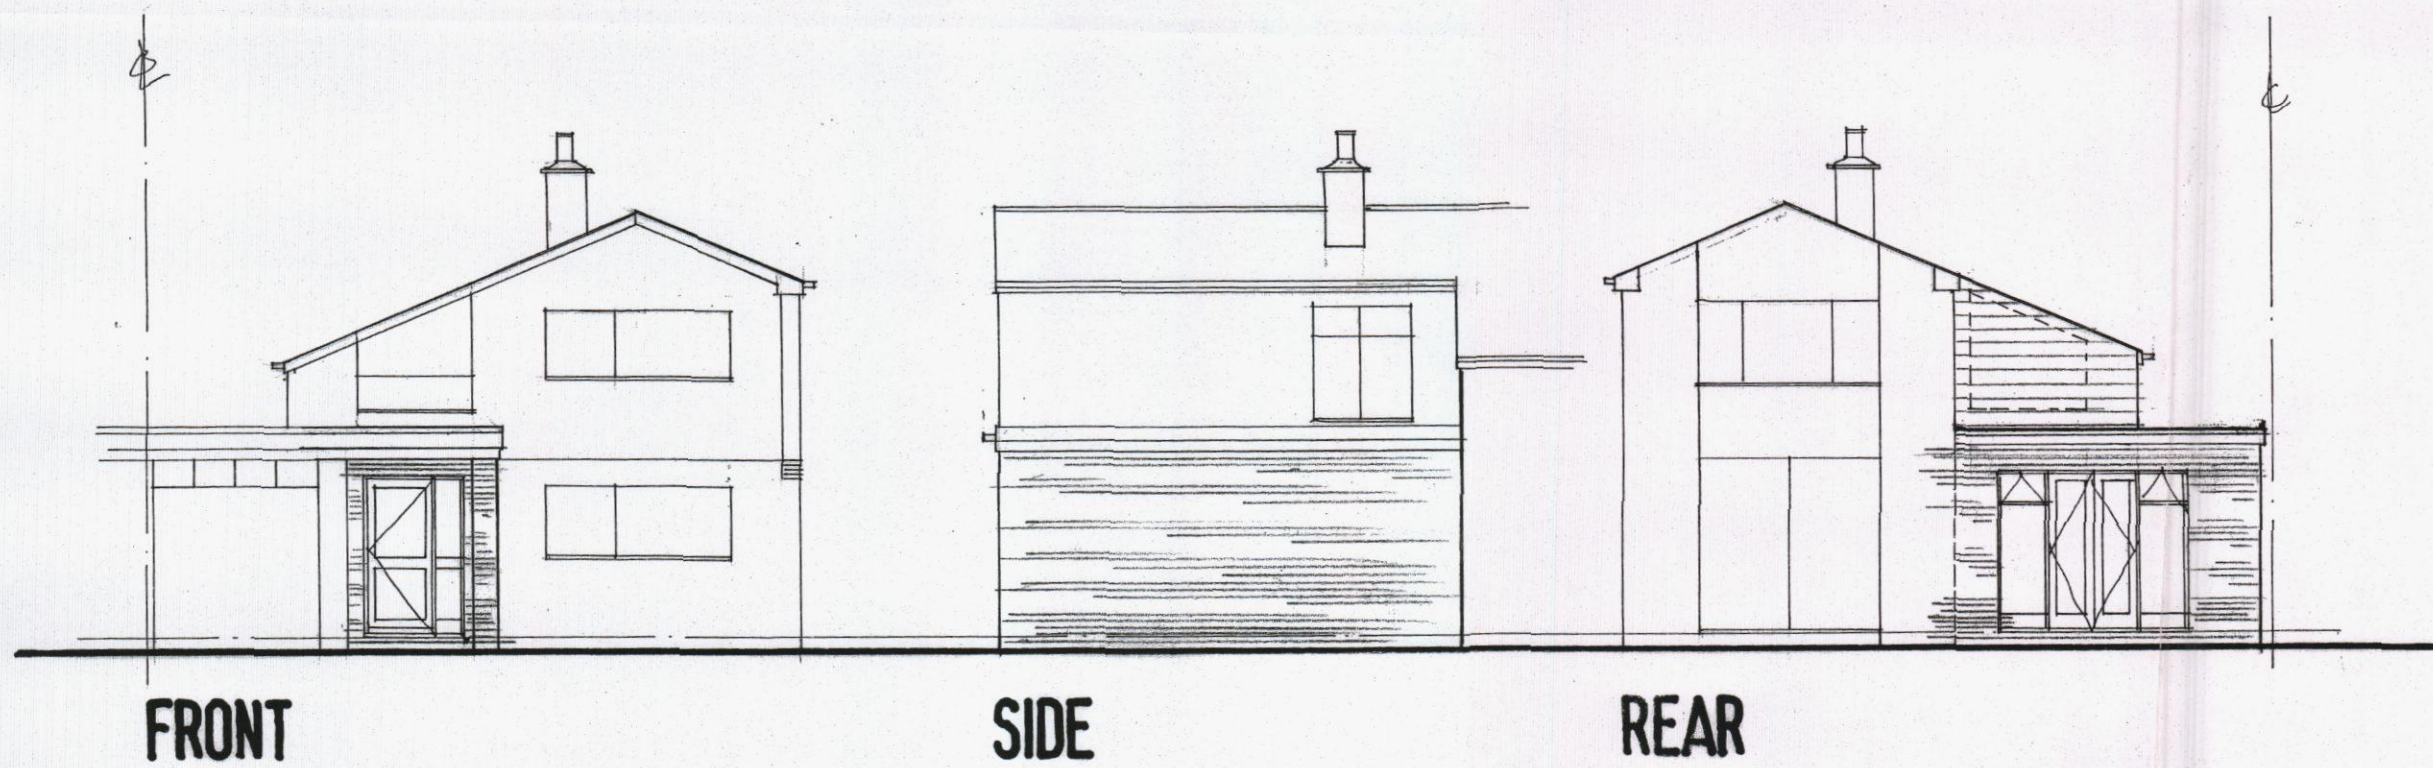


LOCATION

SCALE 1:1250 OS UK No 100046326

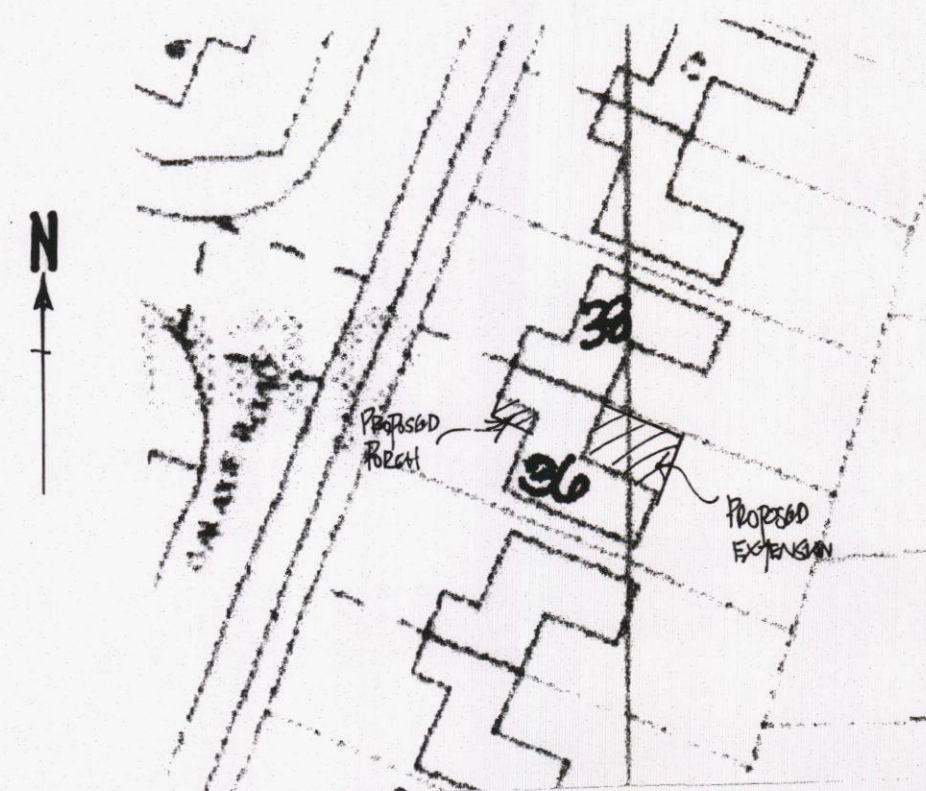

SITE

Scale 1:500

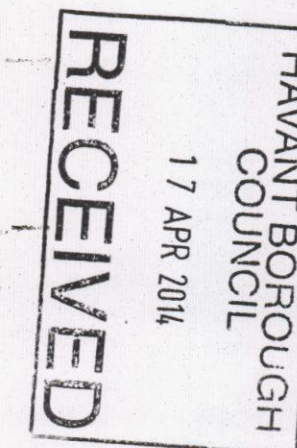

DEREK TREAGUS ASSOCIATES ARCHITECTURAL SERVICES No3-The Townhouse, 20 Nelson Road, Southsea, Hampshire PO5 2AS Tel: 07956 624094 Email: derek.treagus@ntlworld.com	
Project	Front Extension to form Porch & Rear Extension to 36 Galaxie Road, Waterloooville.
Client	Mr K Poultney
Subject	Planning Drawing
Date: April 2014	Scale: 1:50, 1:100 @ A2
Rev:	Drg. No. 14/ 291/01
- Copyright reserved. - All dimensions are to be site confirmed and should not be scaled unless for Planning purposes. - Verify all queries with the office.	