

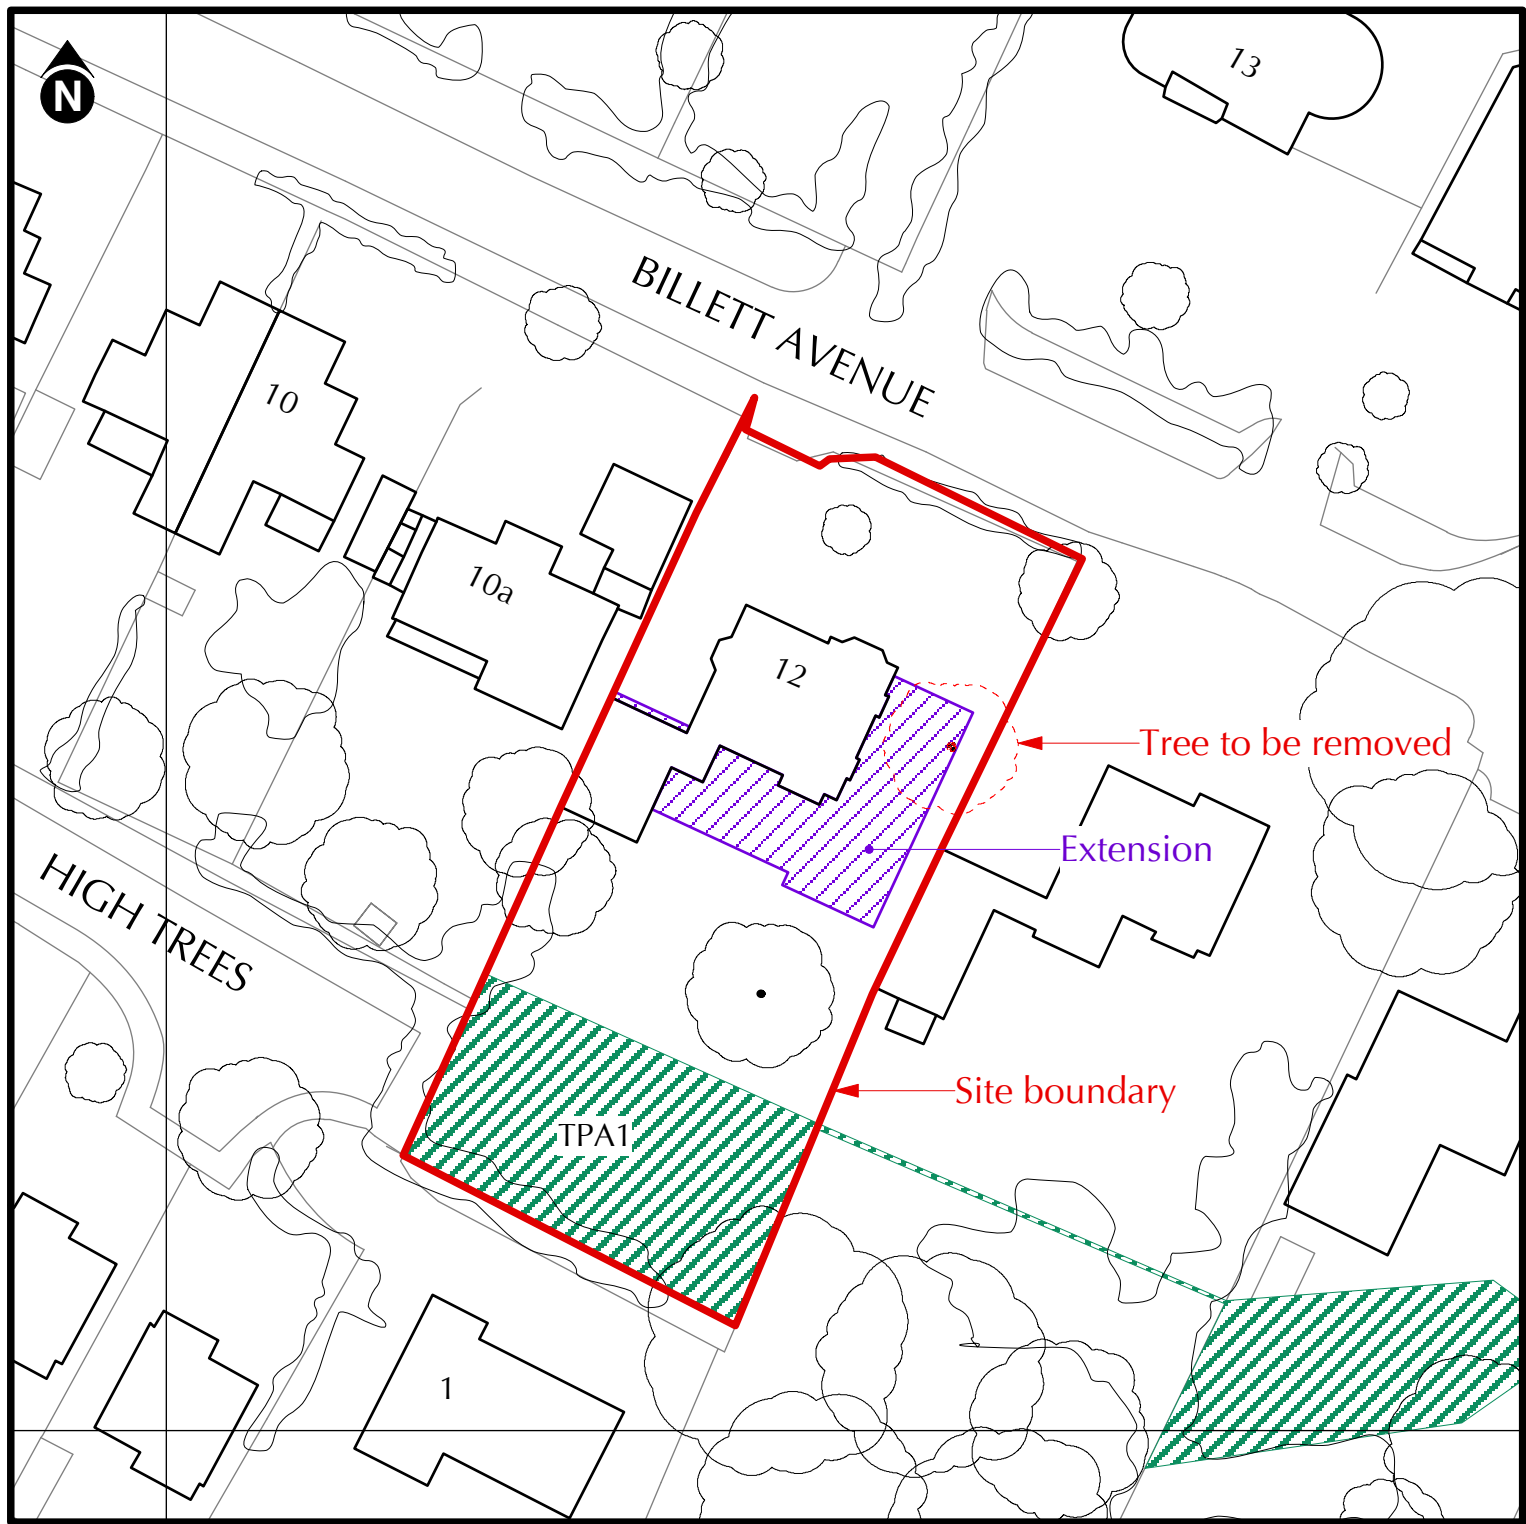


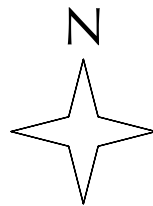


BLOCK PLAN
Scale 1:500

Latitude Portal

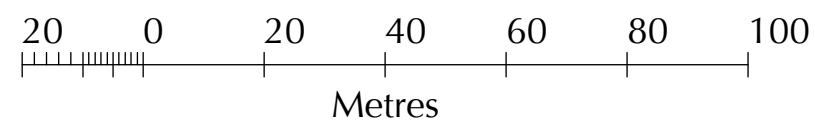


Location Plan
Scale 1:1250

© Crown Copyright 2013
Reproduction in whole or in part is prohibited
without the prior permission of Ordnance Survey.

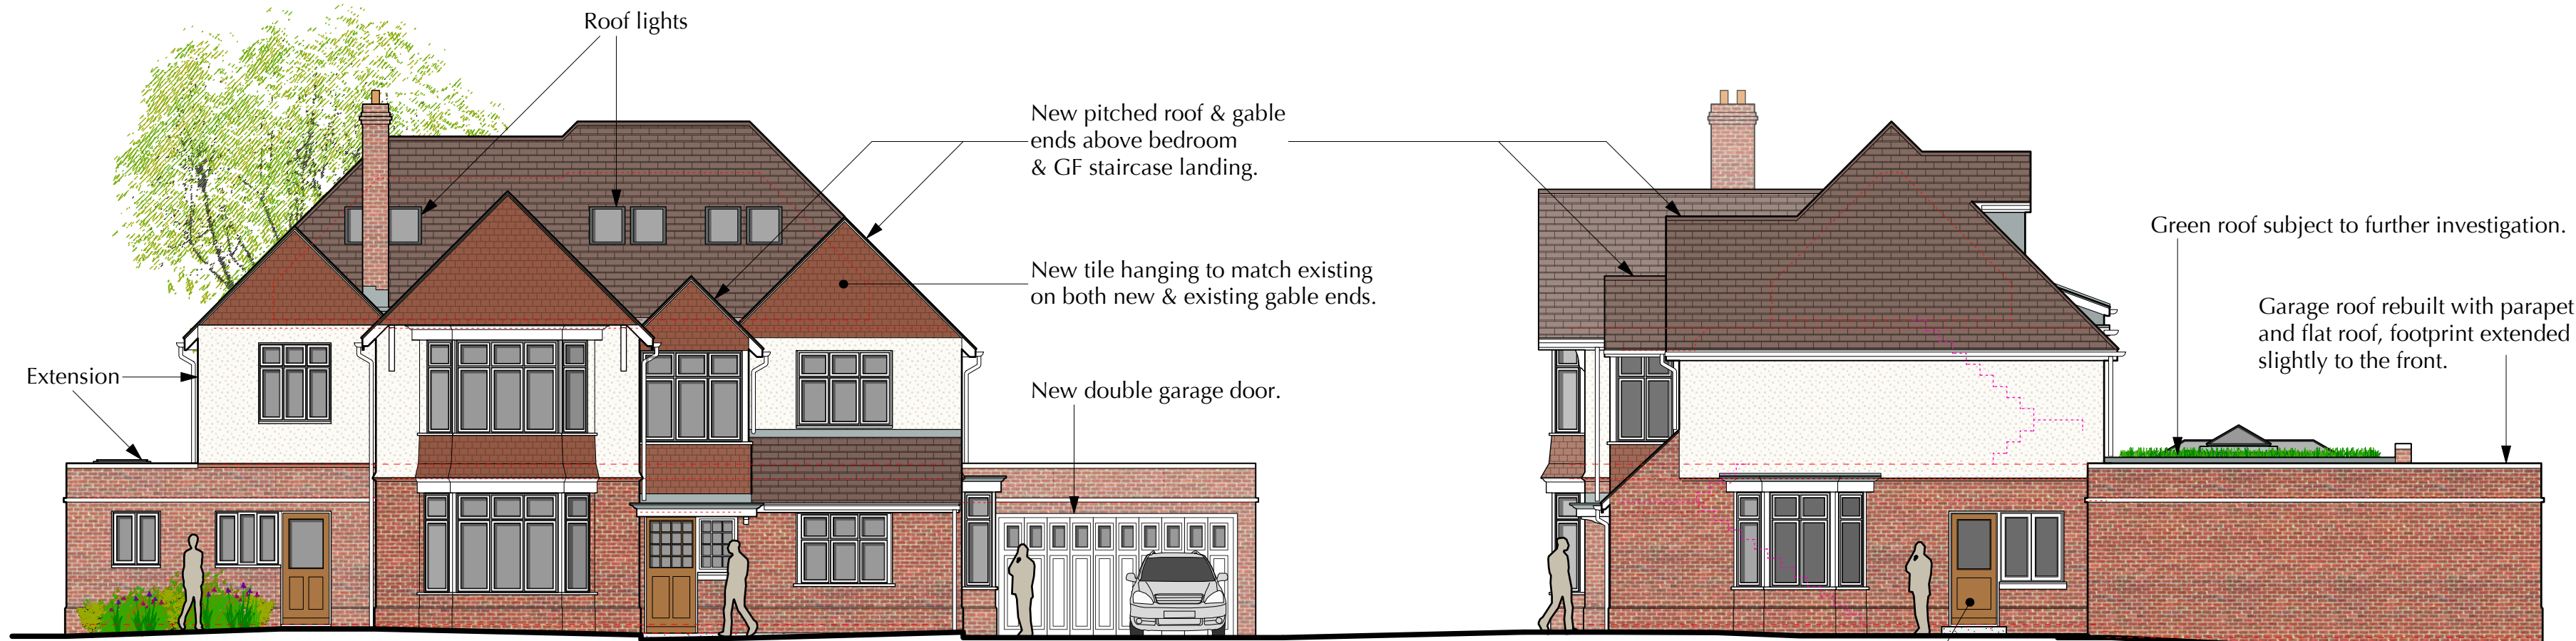

NORTH FACING ELEVATION

WEST FACING ELEVATION

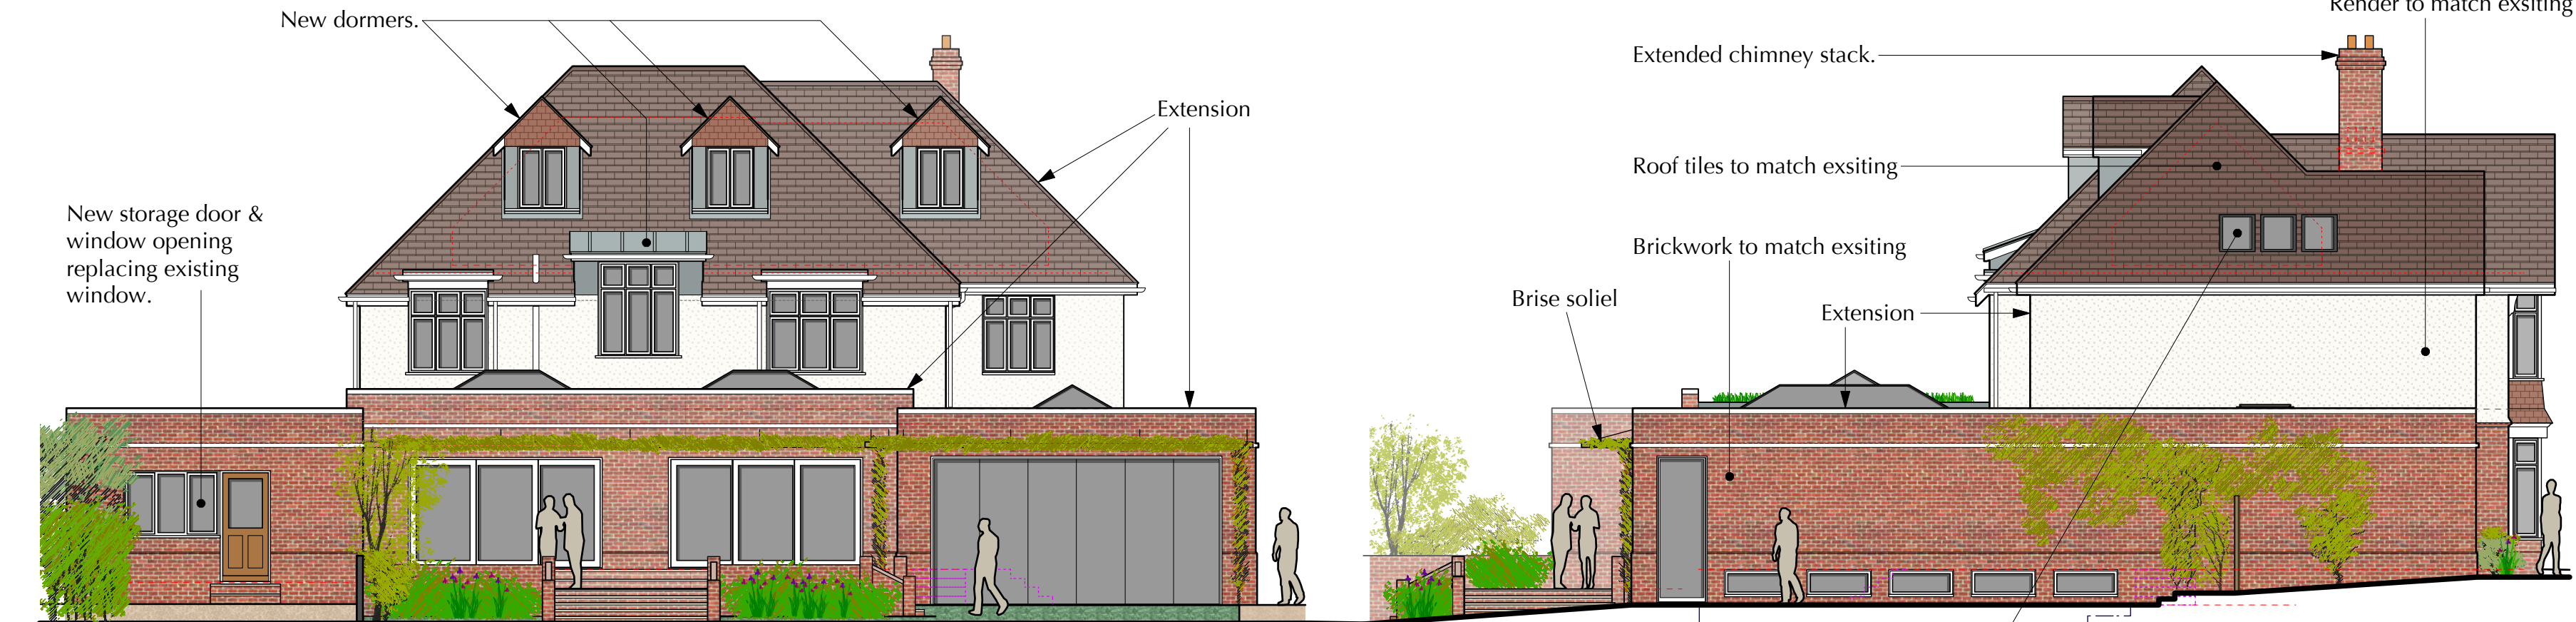


SOUTH FACING ELEVATION

EAST FACING ELEVATION



TYPICAL SECTION

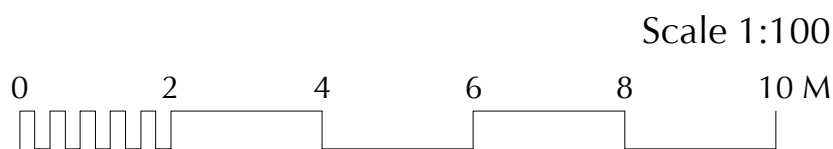

STREET SCENE

Notes

Do not scale unless for planning purposes

Use only figured dimensions for construction

All dimensions to be checked and verified on site by the contractor; the architect should be notified immediately of any significant discrepancies

All Dimensions in mm (millimeters) unless otherwise stated

Ordnance Survey paper map copying licence is 100045241

SCALE IS CORRECT WHEN PRINTED ON ISO A1

Revisions	Date	Index
-----------	------	-------

Revisions	10/03/17	A
-----------	----------	---

Client

Mr & Mrs Jeffrey

Job Title

Extension & Refurbishment

12 Billett Avenue,
Waterlooville,
PO7 7SZ

Drawing Title

Planning

- Location Plan.
- Block Plan.
- Elevations.
- Typical Section.

Vincent Edberg
Chartered Architect RIBA

28a The Spain
Petersfield
Hampshire
GU32 3LA

Tel:01730 264499
Fax:01730 231694

e-mail: mail@vincentedberg.co.uk

Drawn	Scale	Date
TG	1:100; 1:500; 1:1250	17 / 09 / 2013

Job Number/Drawing Number	Rev.
441 - 03	