

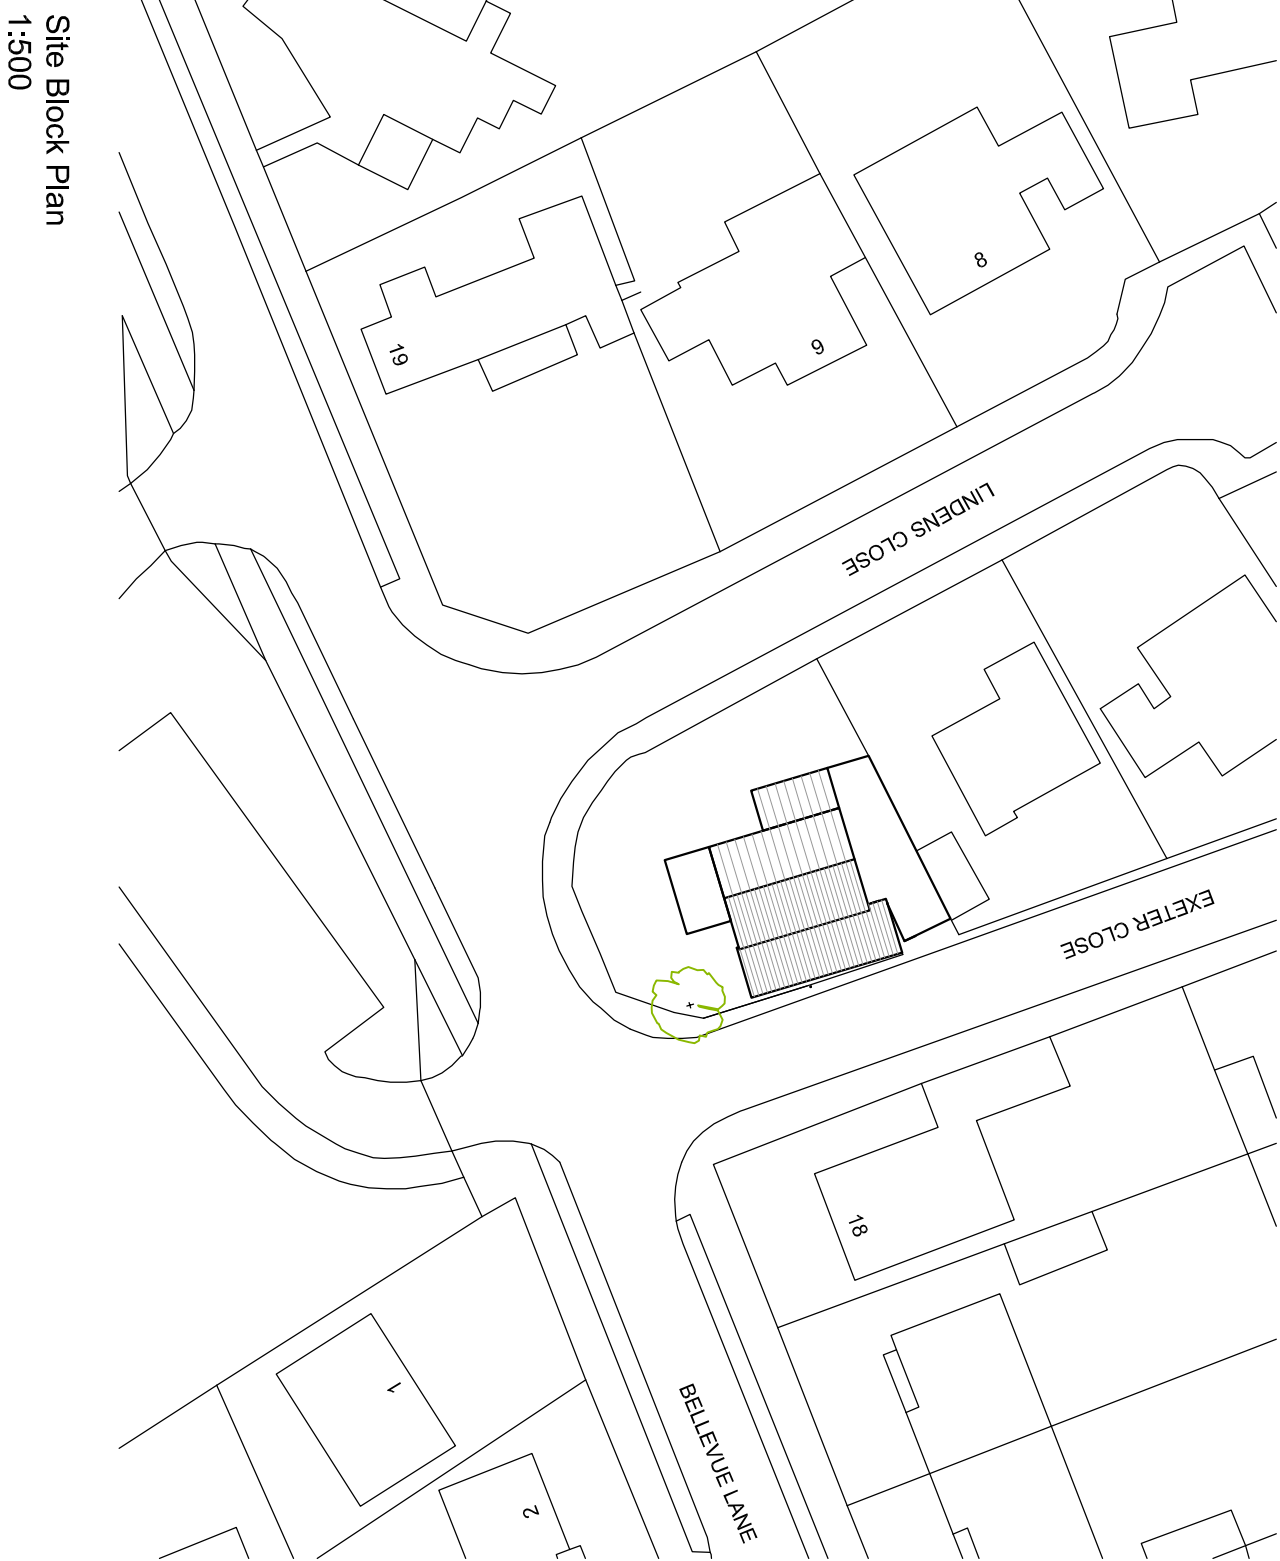


Notes:
This drawing is the copyright of Engineering Architecture Ltd
Do not scale from this drawing.

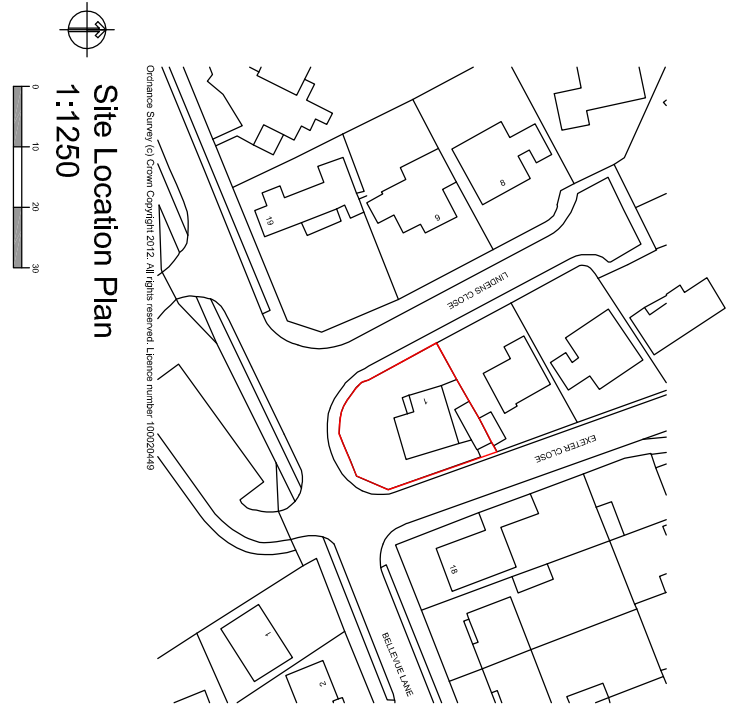

- ① Carport
- ② Garage
- ③ Covered passage
- ④ Dining room
- ⑤ Utility room
- ⑥ WC
- ⑦ Kitchen
- ⑧ Hall
- ⑨ Living room
- ⑩ Conservatory
- ⑪ Main Entrance

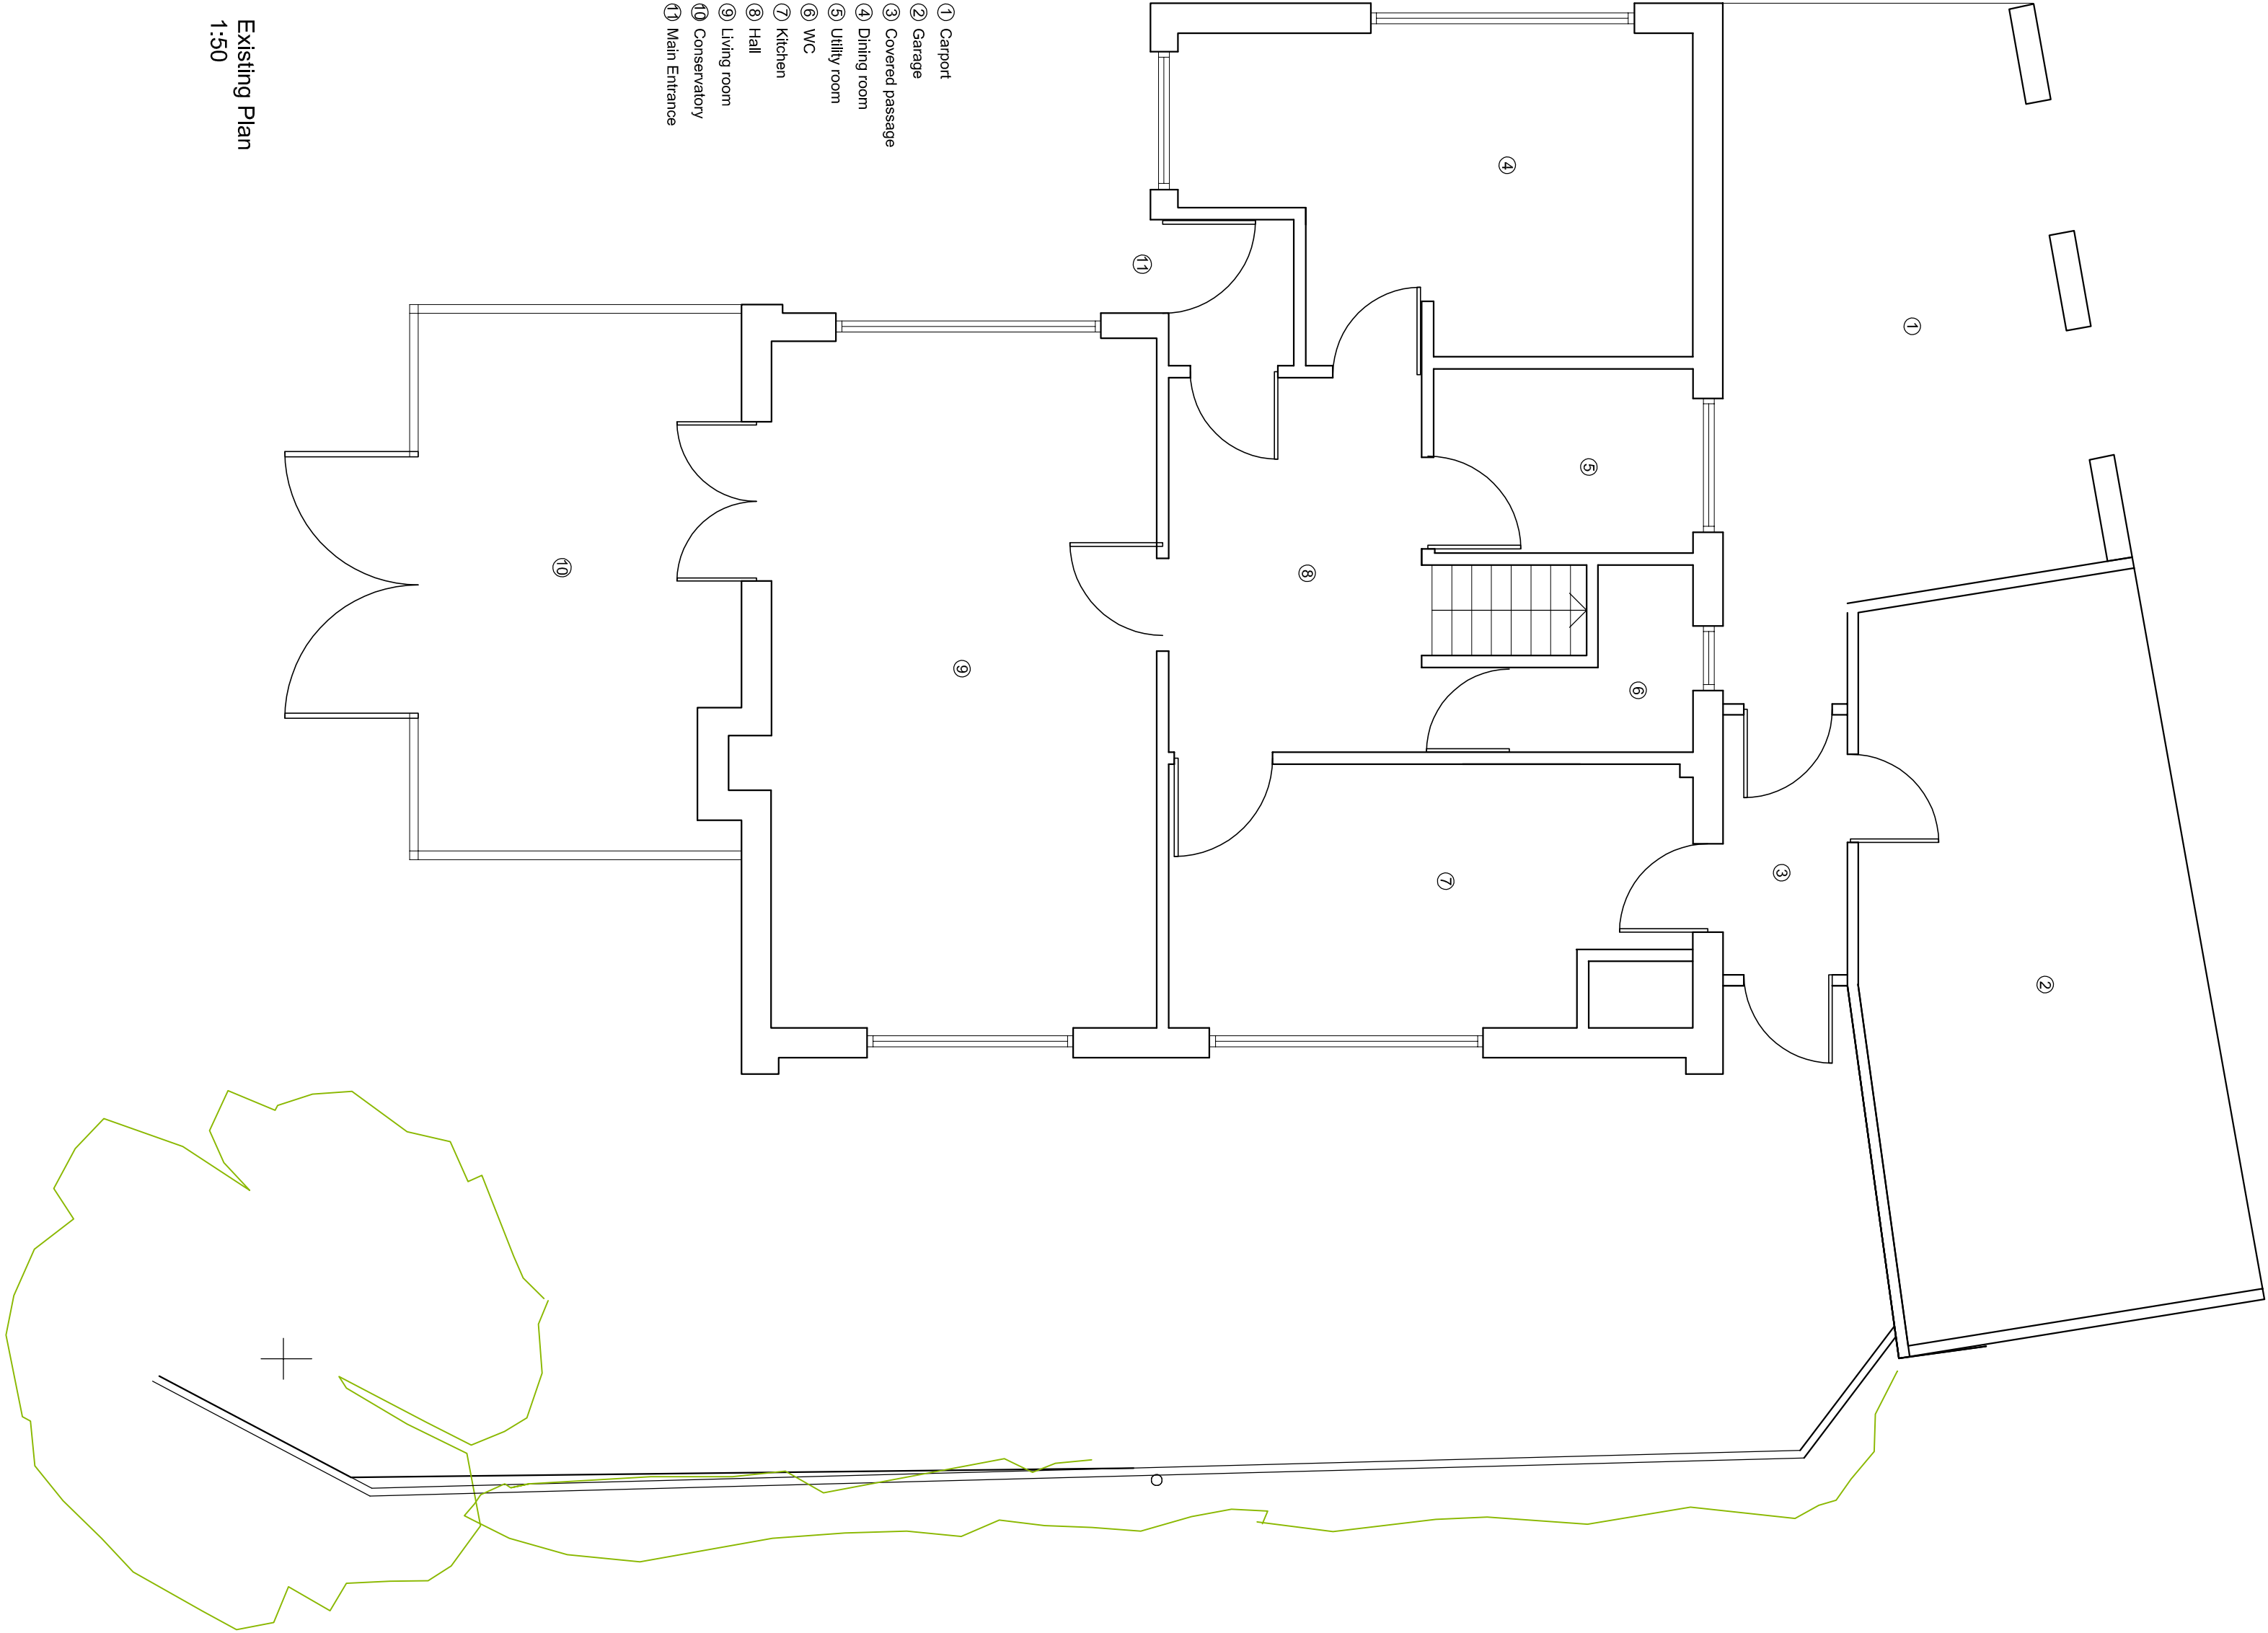

Existing Plan
1:50

Revisions		Date
Scale	Job No.	
As shown	0	
Drawing No.	Revision	
002/PL01	0	
Drawings		
Existing Plans		
Site Location Plan		
Site Block Plan		
Project:		
1 Lindens Close		
Emsworth		
engineering architecture		
First Floor Office		
Exchange Buildings		
Peterstield		
GU32 3JU		
t. 01730 352800		
e. mail@engarc.co.uk		
w. www.engarc.co.uk		