




Notes

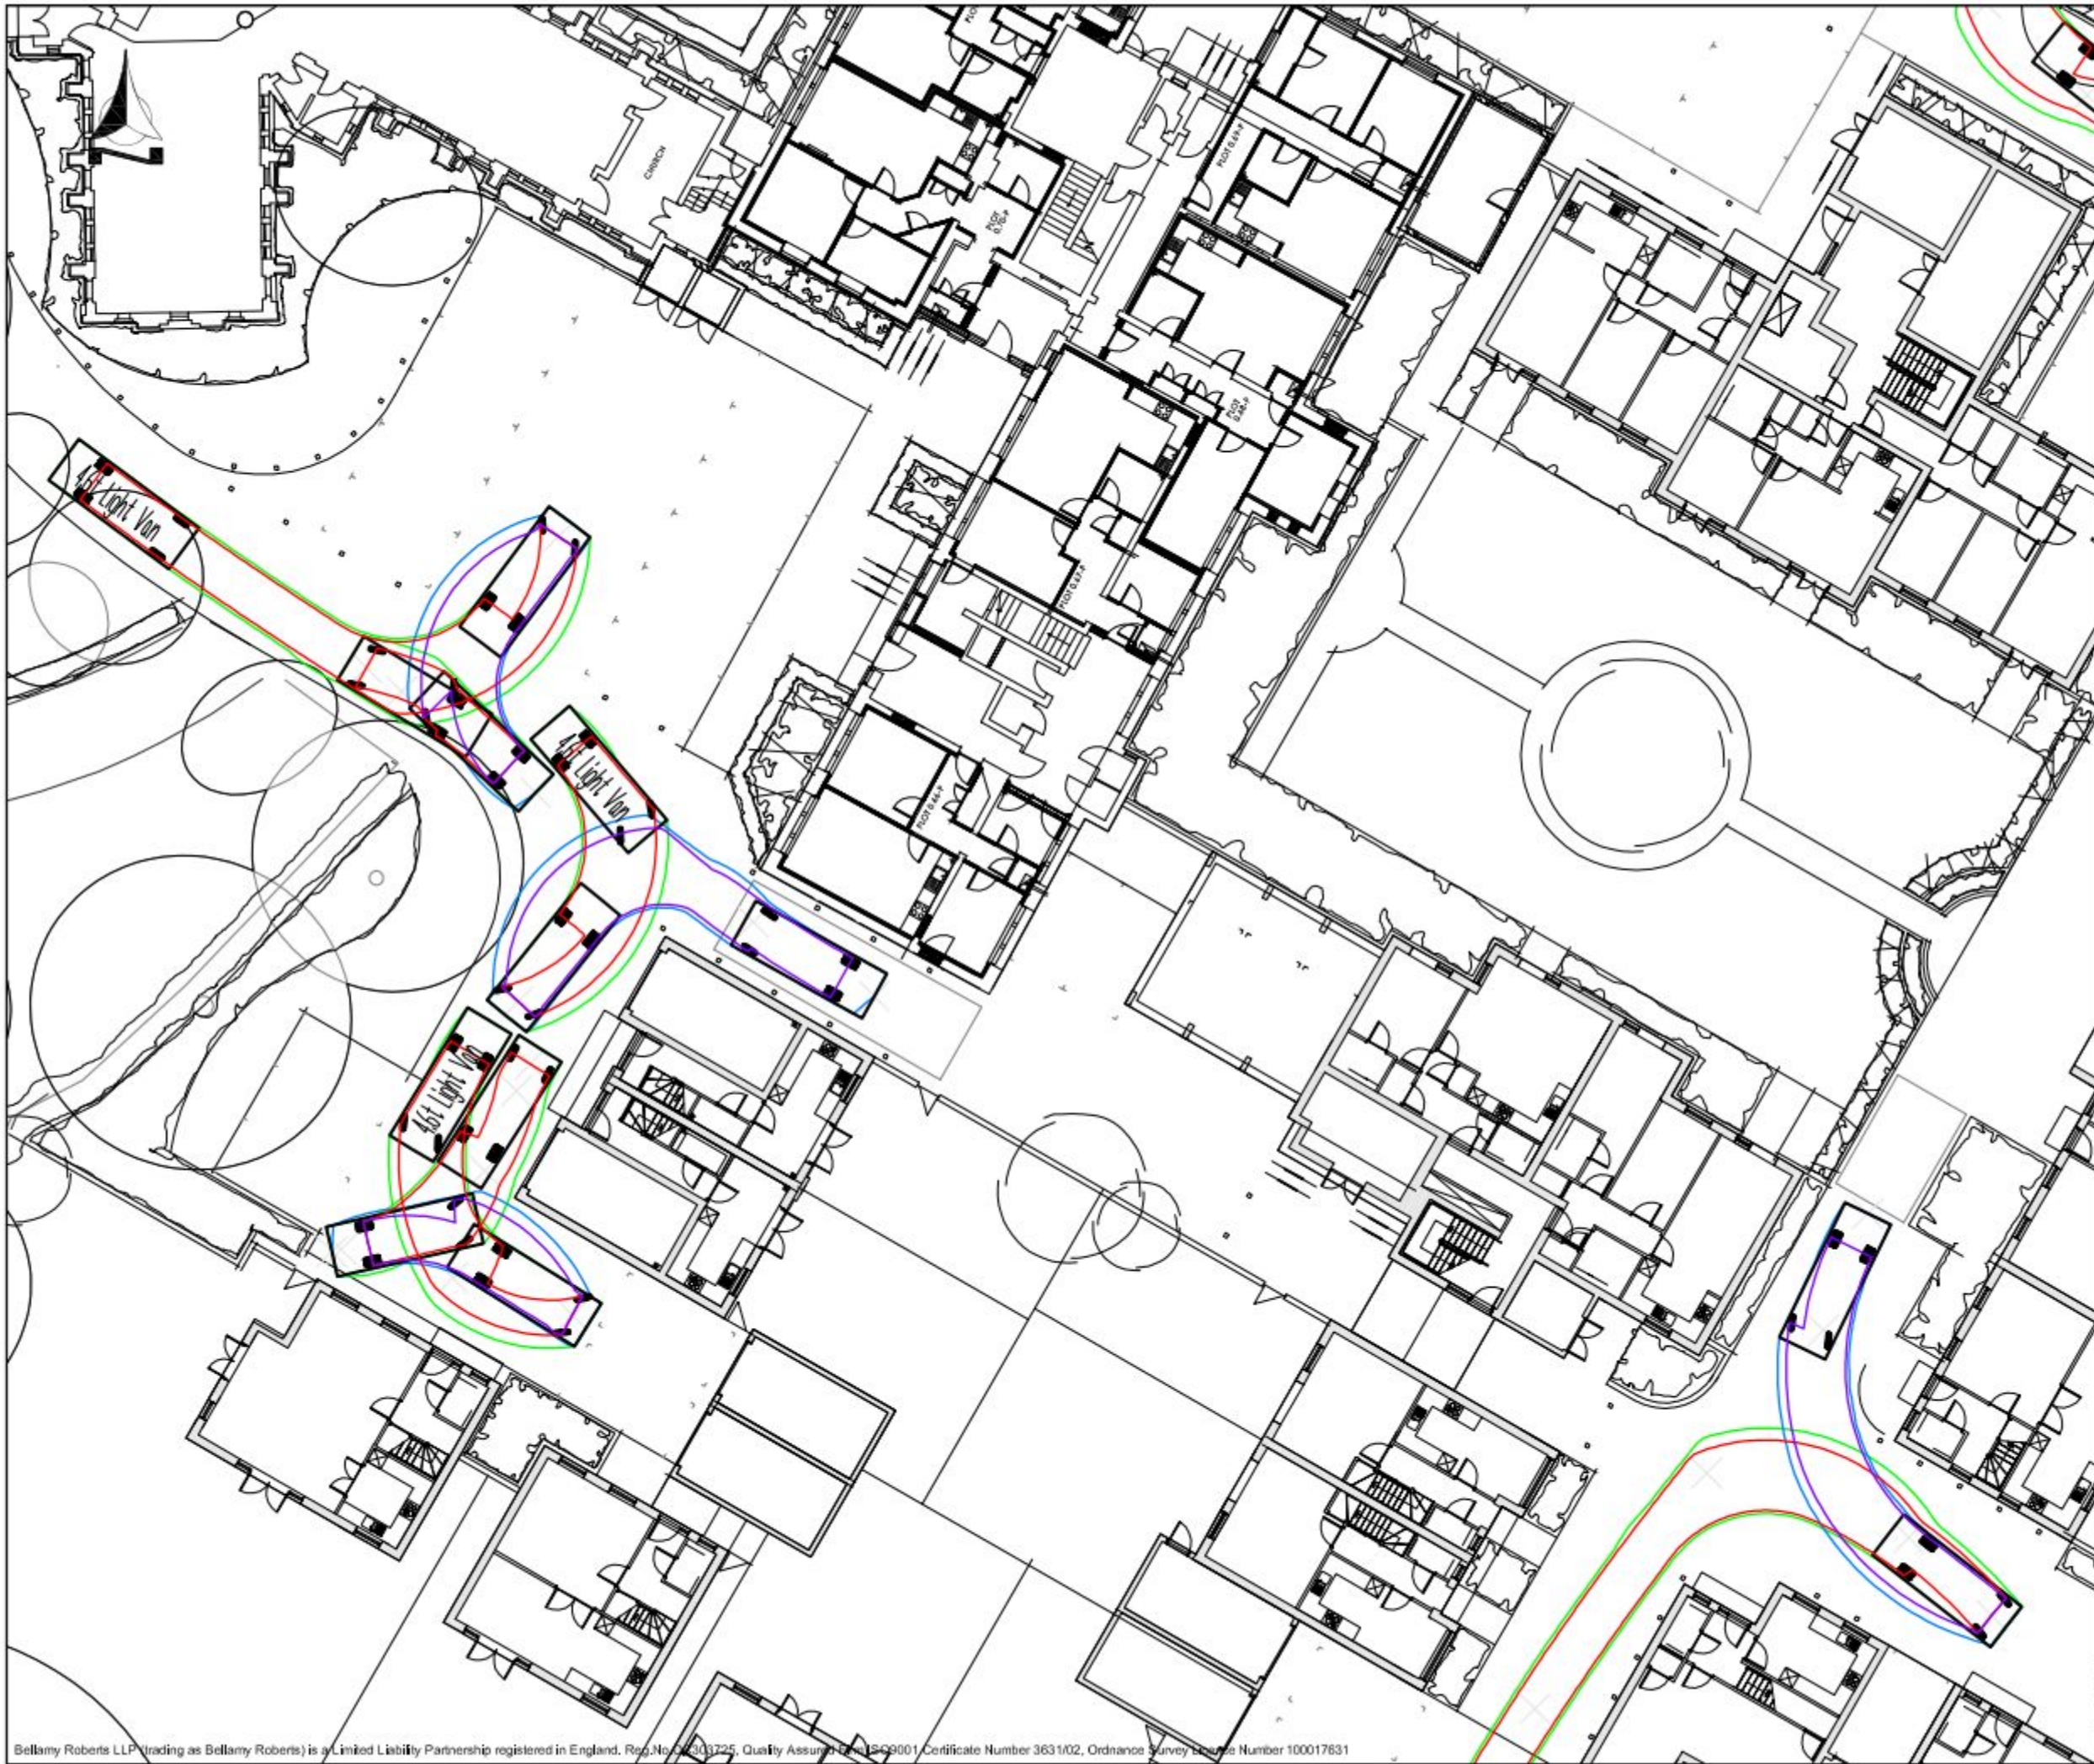

Clover House
 Western Lane
 Odjham
 Hampshire, RG29 1TU
 Tel: 01256 703355
 Fax: 01256 704934
 Email: info@bellamyroberts.co.uk

Linden Homes		
St. Michaels Convent, Waterlooville		
Swept path profile - delivery vehicle		
DESIGNED BY GPW	DRAWN BY -	CHECKED BY JCB
DATE 18/09/12	DRAWING NO. 4140/218	
SCALE 1:250 @ A3	REV. NO.	