


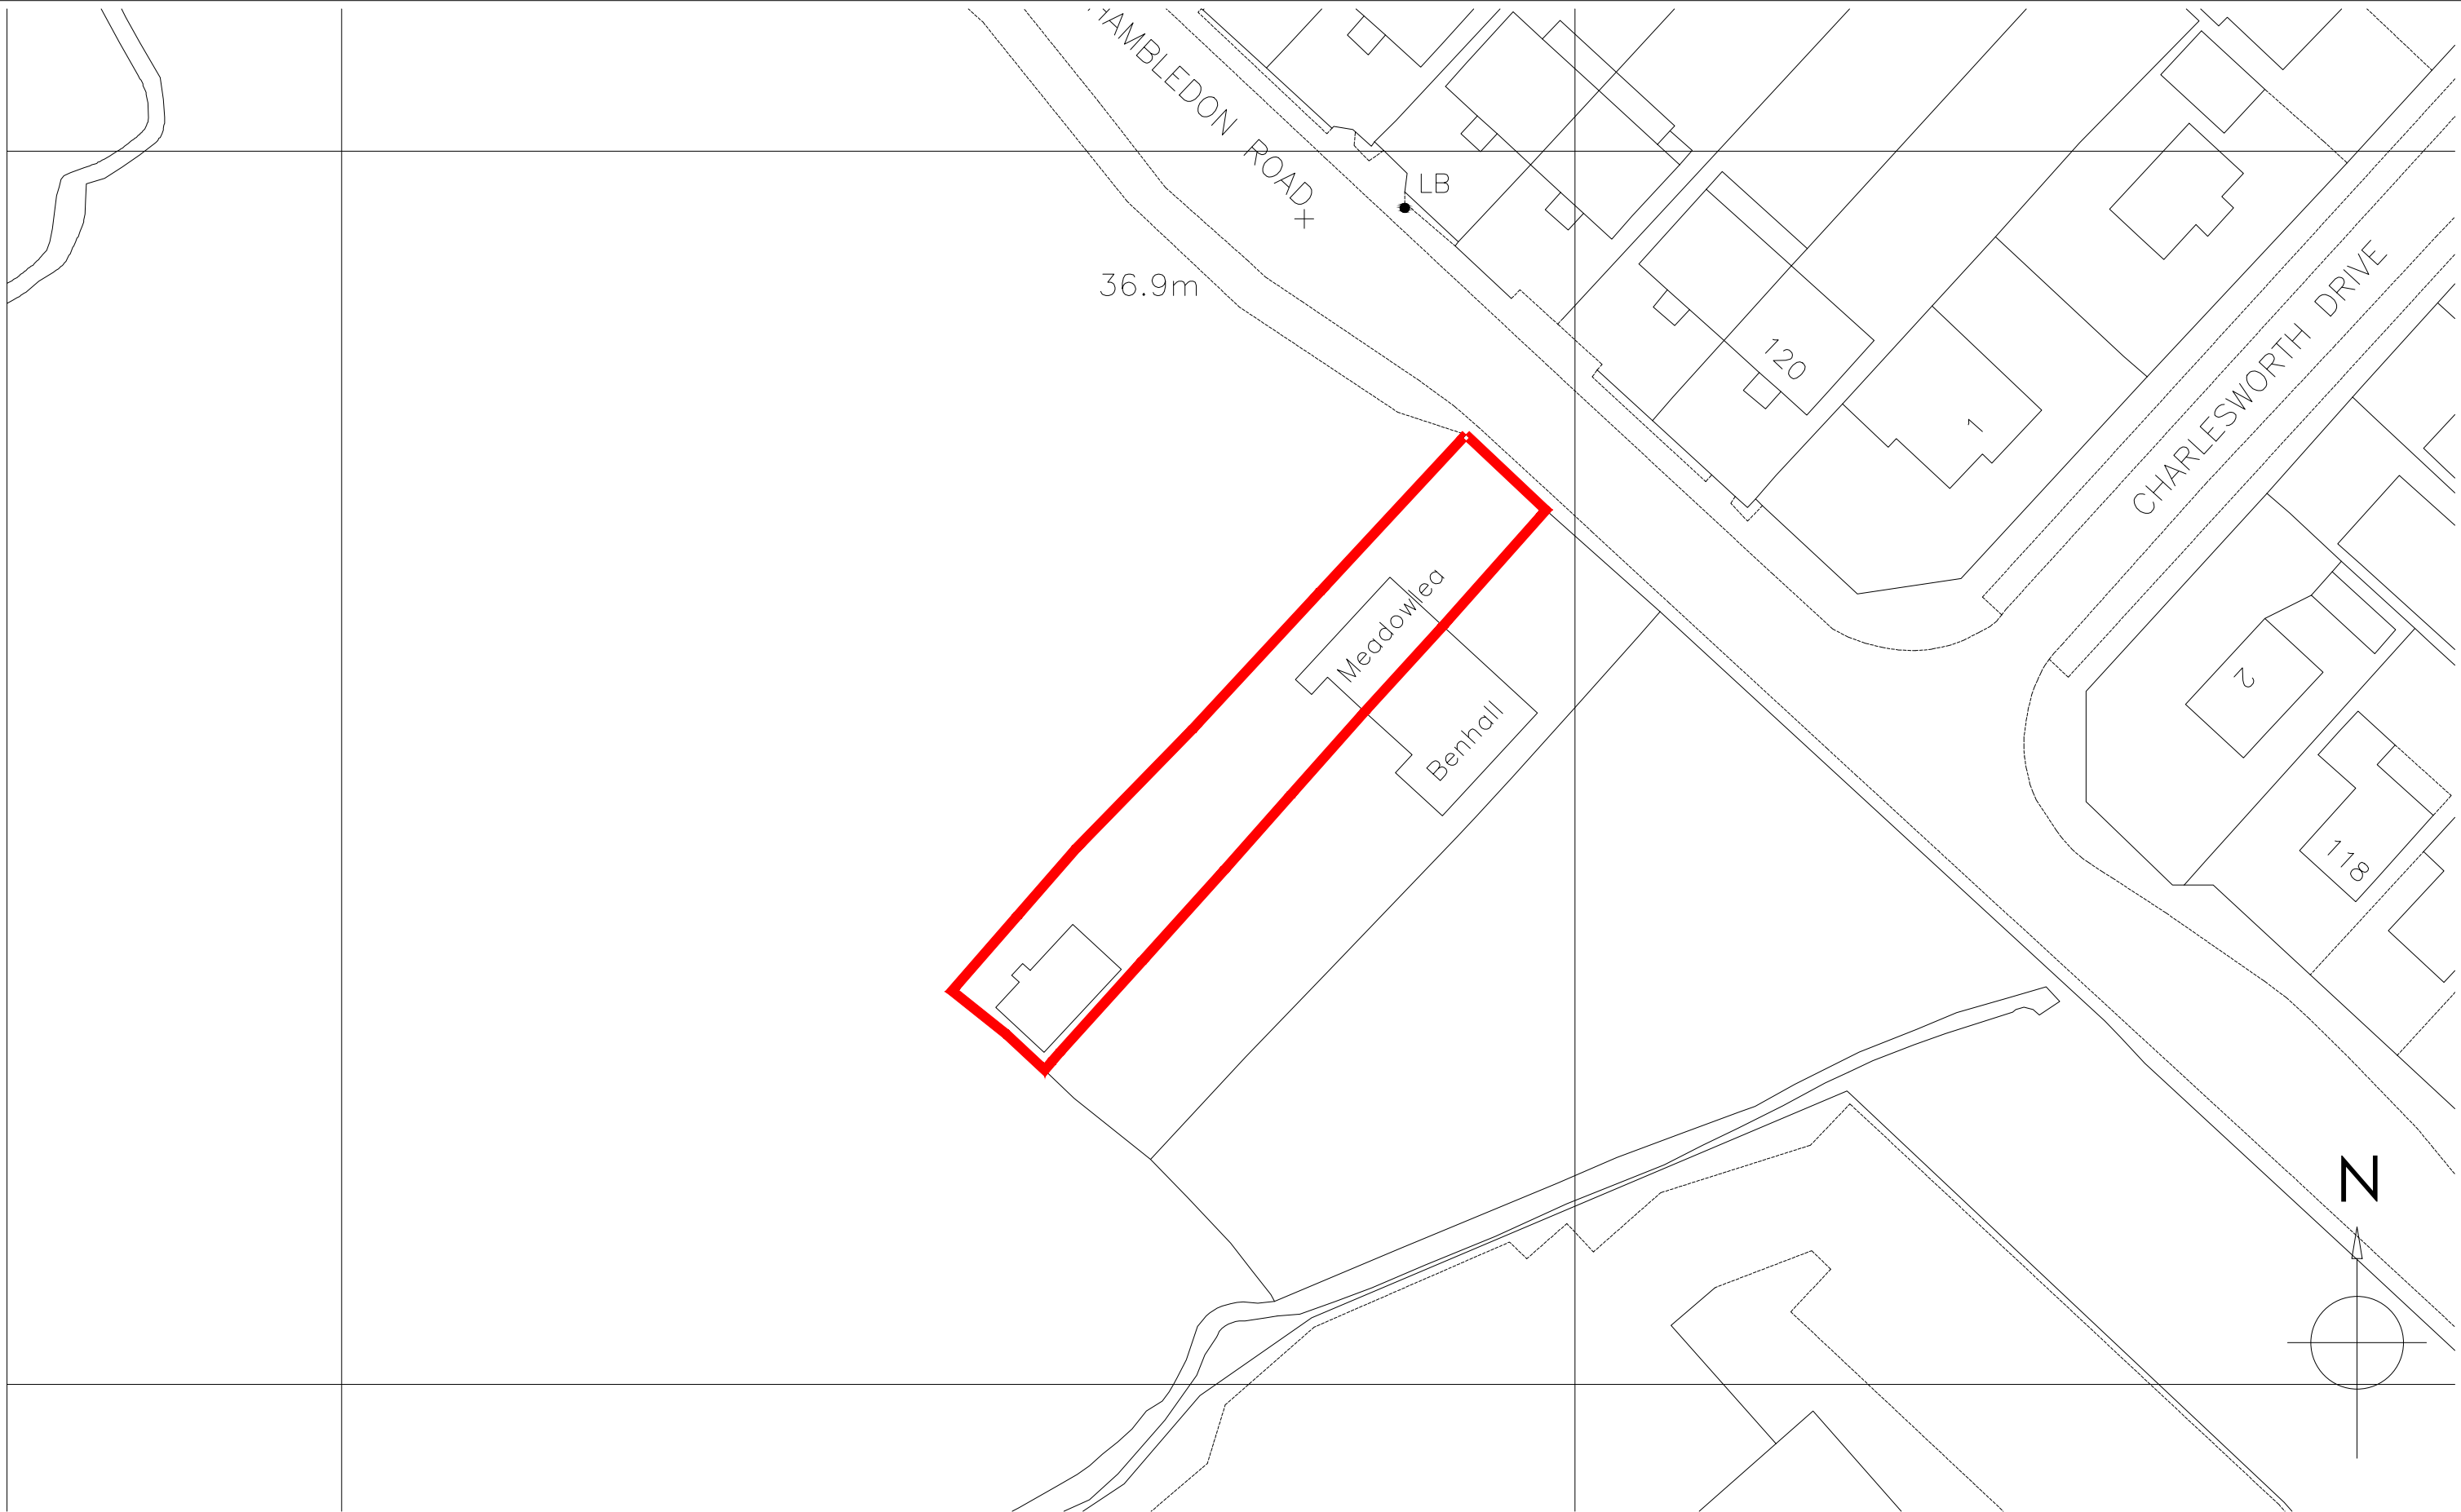

OS Map Licence No. 001116685

Copyright is reserved by GBS Designs and is issued on the condition that it is not copied or disclosed by or to any unauthorised persons without prior consent in writing from GBS Designs.

All dimensions to be checked on site

REV	DESCRIPTION	DRAWN	DATE	Drawing Ref	
-	Initial design	GBS	16.08.13	TREM 06	
A	Walk-in wardrobe introduced	GBS	02.10.13	Scale at A1	Scale at A3
B	New scheme	GBS	15.01.14		
C	Scheme reduced	GBS	17.01.14	N/A	1:500
D	Notes added	GBS	20.03.14		
E	Annexe relocated and layout changed	GBS	15.04.14	Date	
				16 August 2013	
				Drawn by	
				GBS	

Drawing Title

Ancillary living space at
'Meadowlea'
Hambledon Road
Waterlooville
Hampshire
PO7 6XB



CAD - ARCHITECTURE - DESIGN

6 Shillinglee Waterlooville
Hampshire PO7 5RW

Tel 023 9225 8315
www.gbsimages.co.uk