


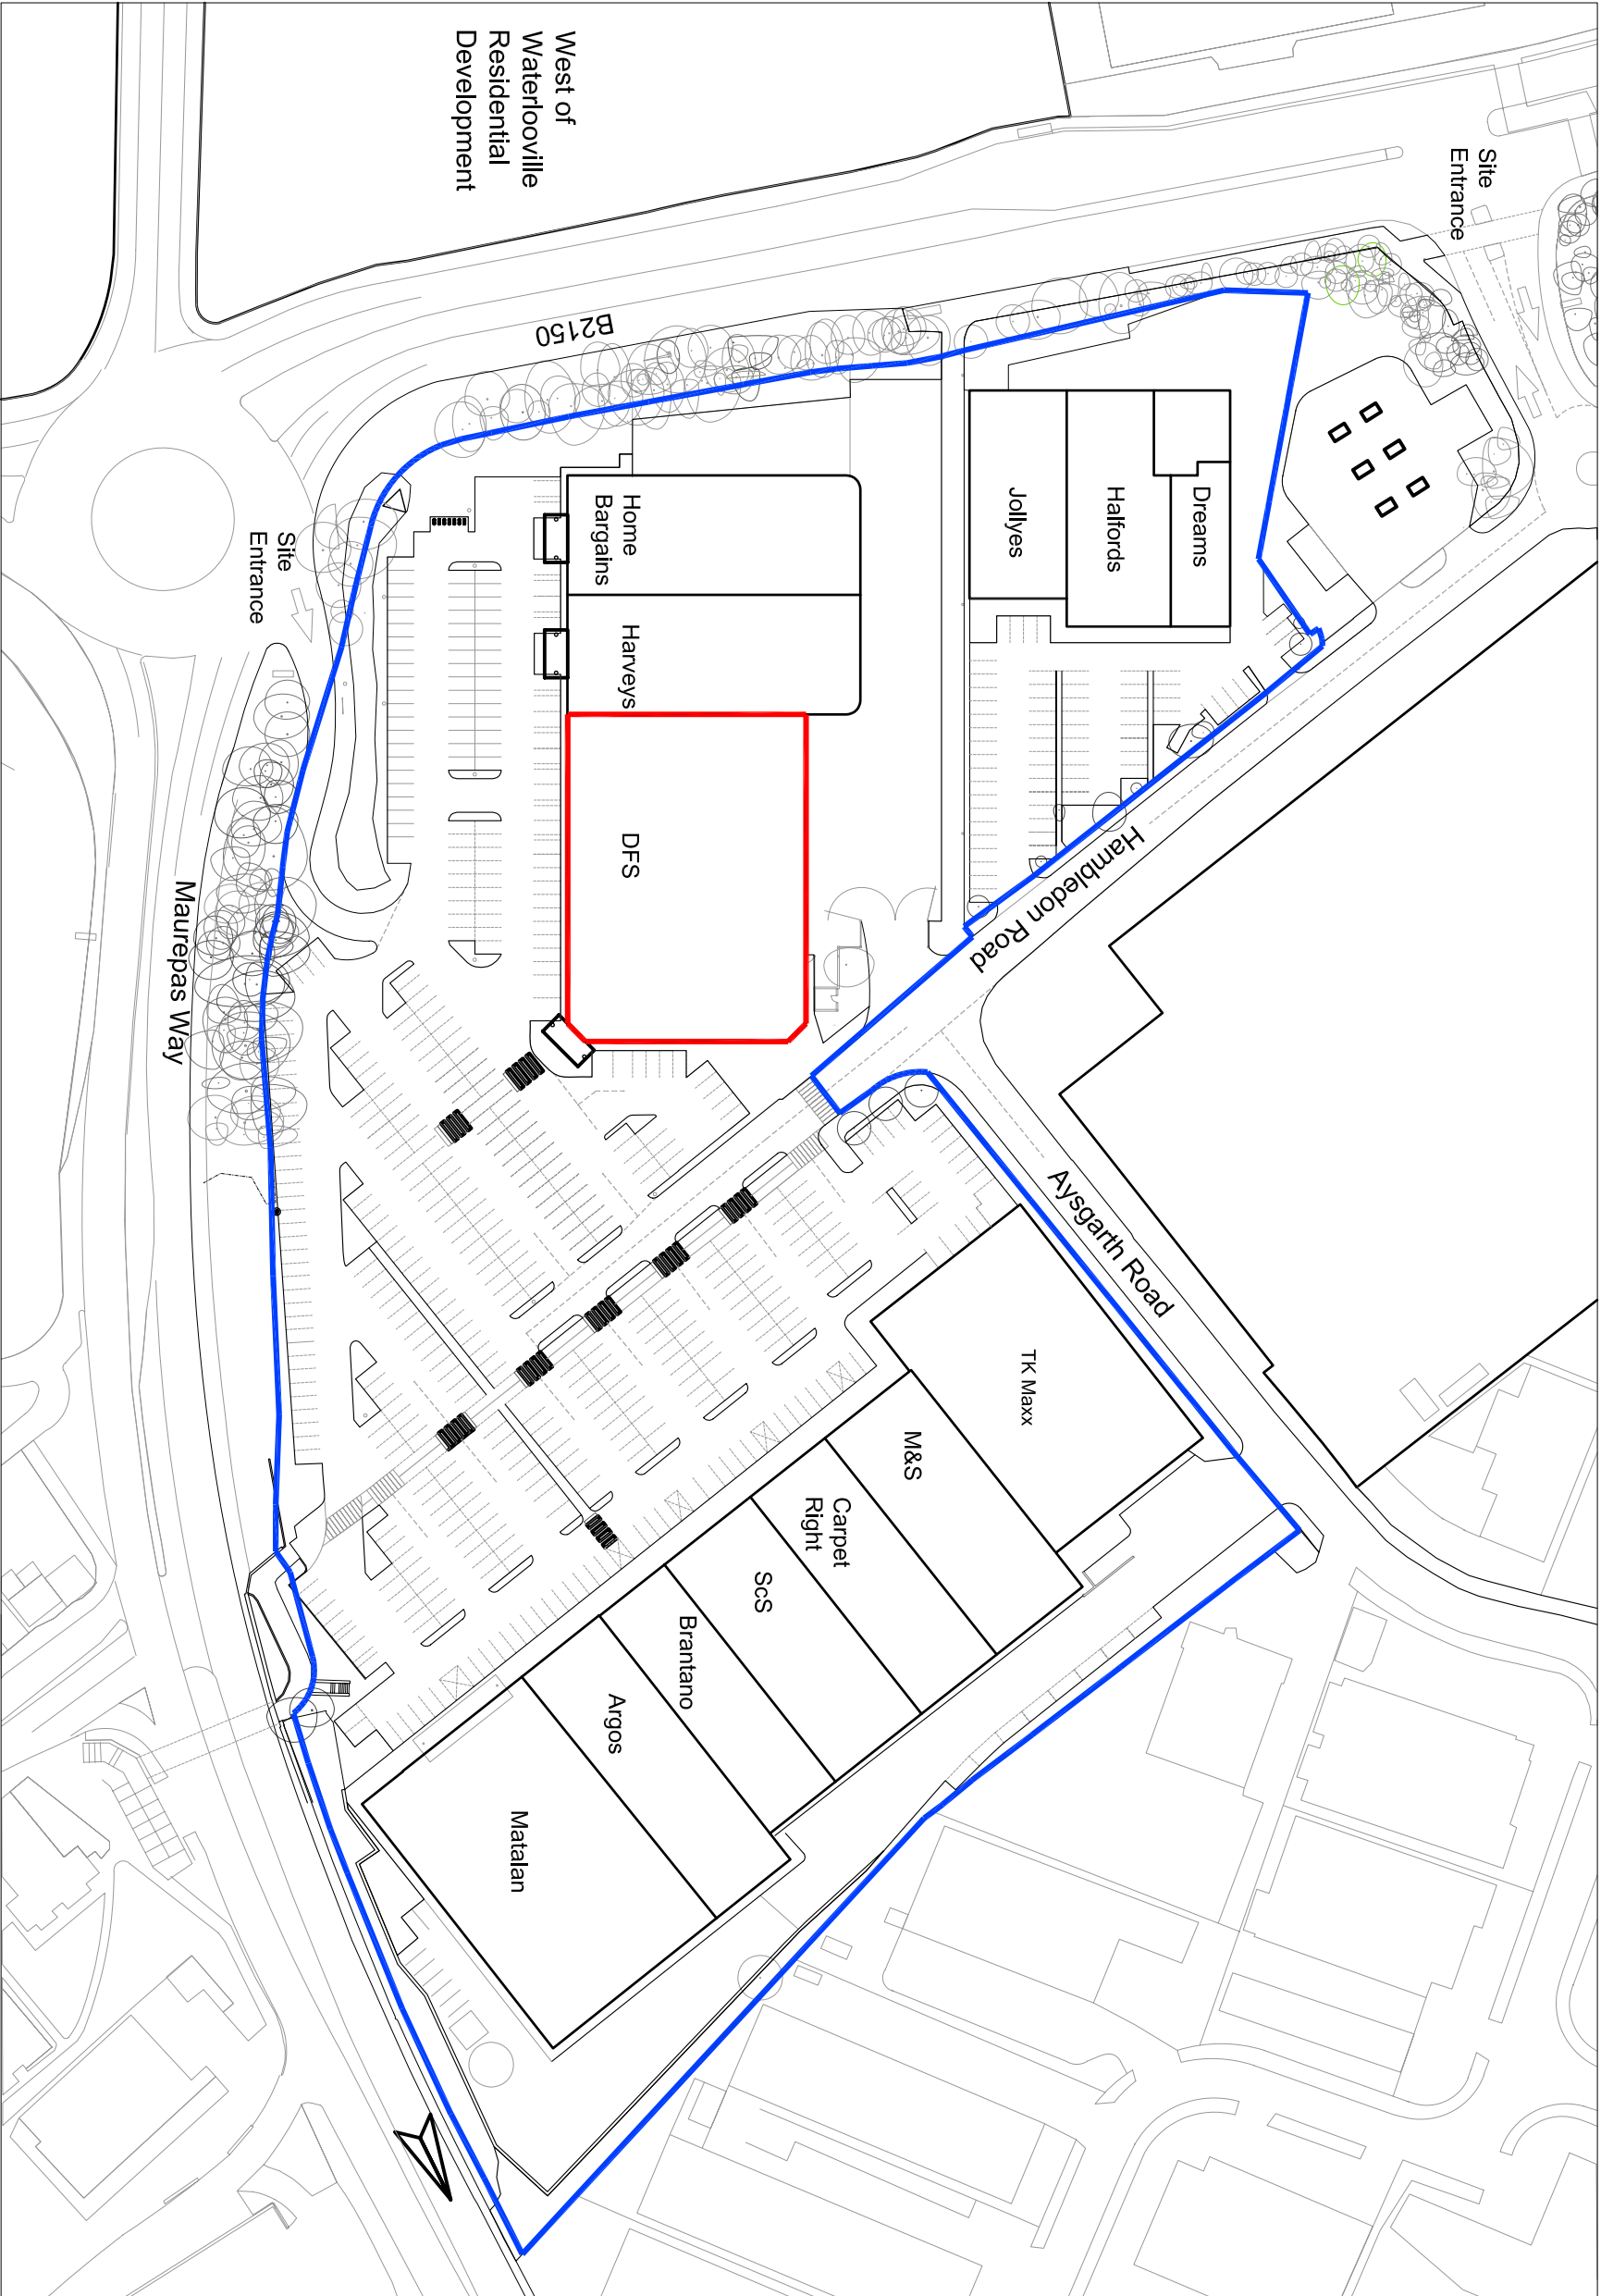

Ordnance Survey, © Crown Copyright 2013. All rights reserved. Licence number 0100031673

DRAWING No.

DFS

LOCATION PLAN

Scales 1:1250@A3

Denning Male Polisano
Chartered Architects

REVISION

P1 PRELIMINARY ISSUE 03/04/14

DATE


January 2014

GENERAL NOTES

All dimensions must be checked on site
All settling out to be checked on site
All levels must be checked on site and their datum confirmed
This drawing must be read in conjunction with the relevant specification clauses
This drawing must not be used for land transfer purposes
© Denning Male Polisano

Scale Bar (m)

1:1250

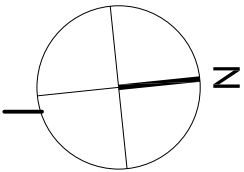

Wellington Retail Park - Waterloooville