


EXISTING ELEVATIONS / SITE SECTION
SCALE 1 : 100




51

53

55

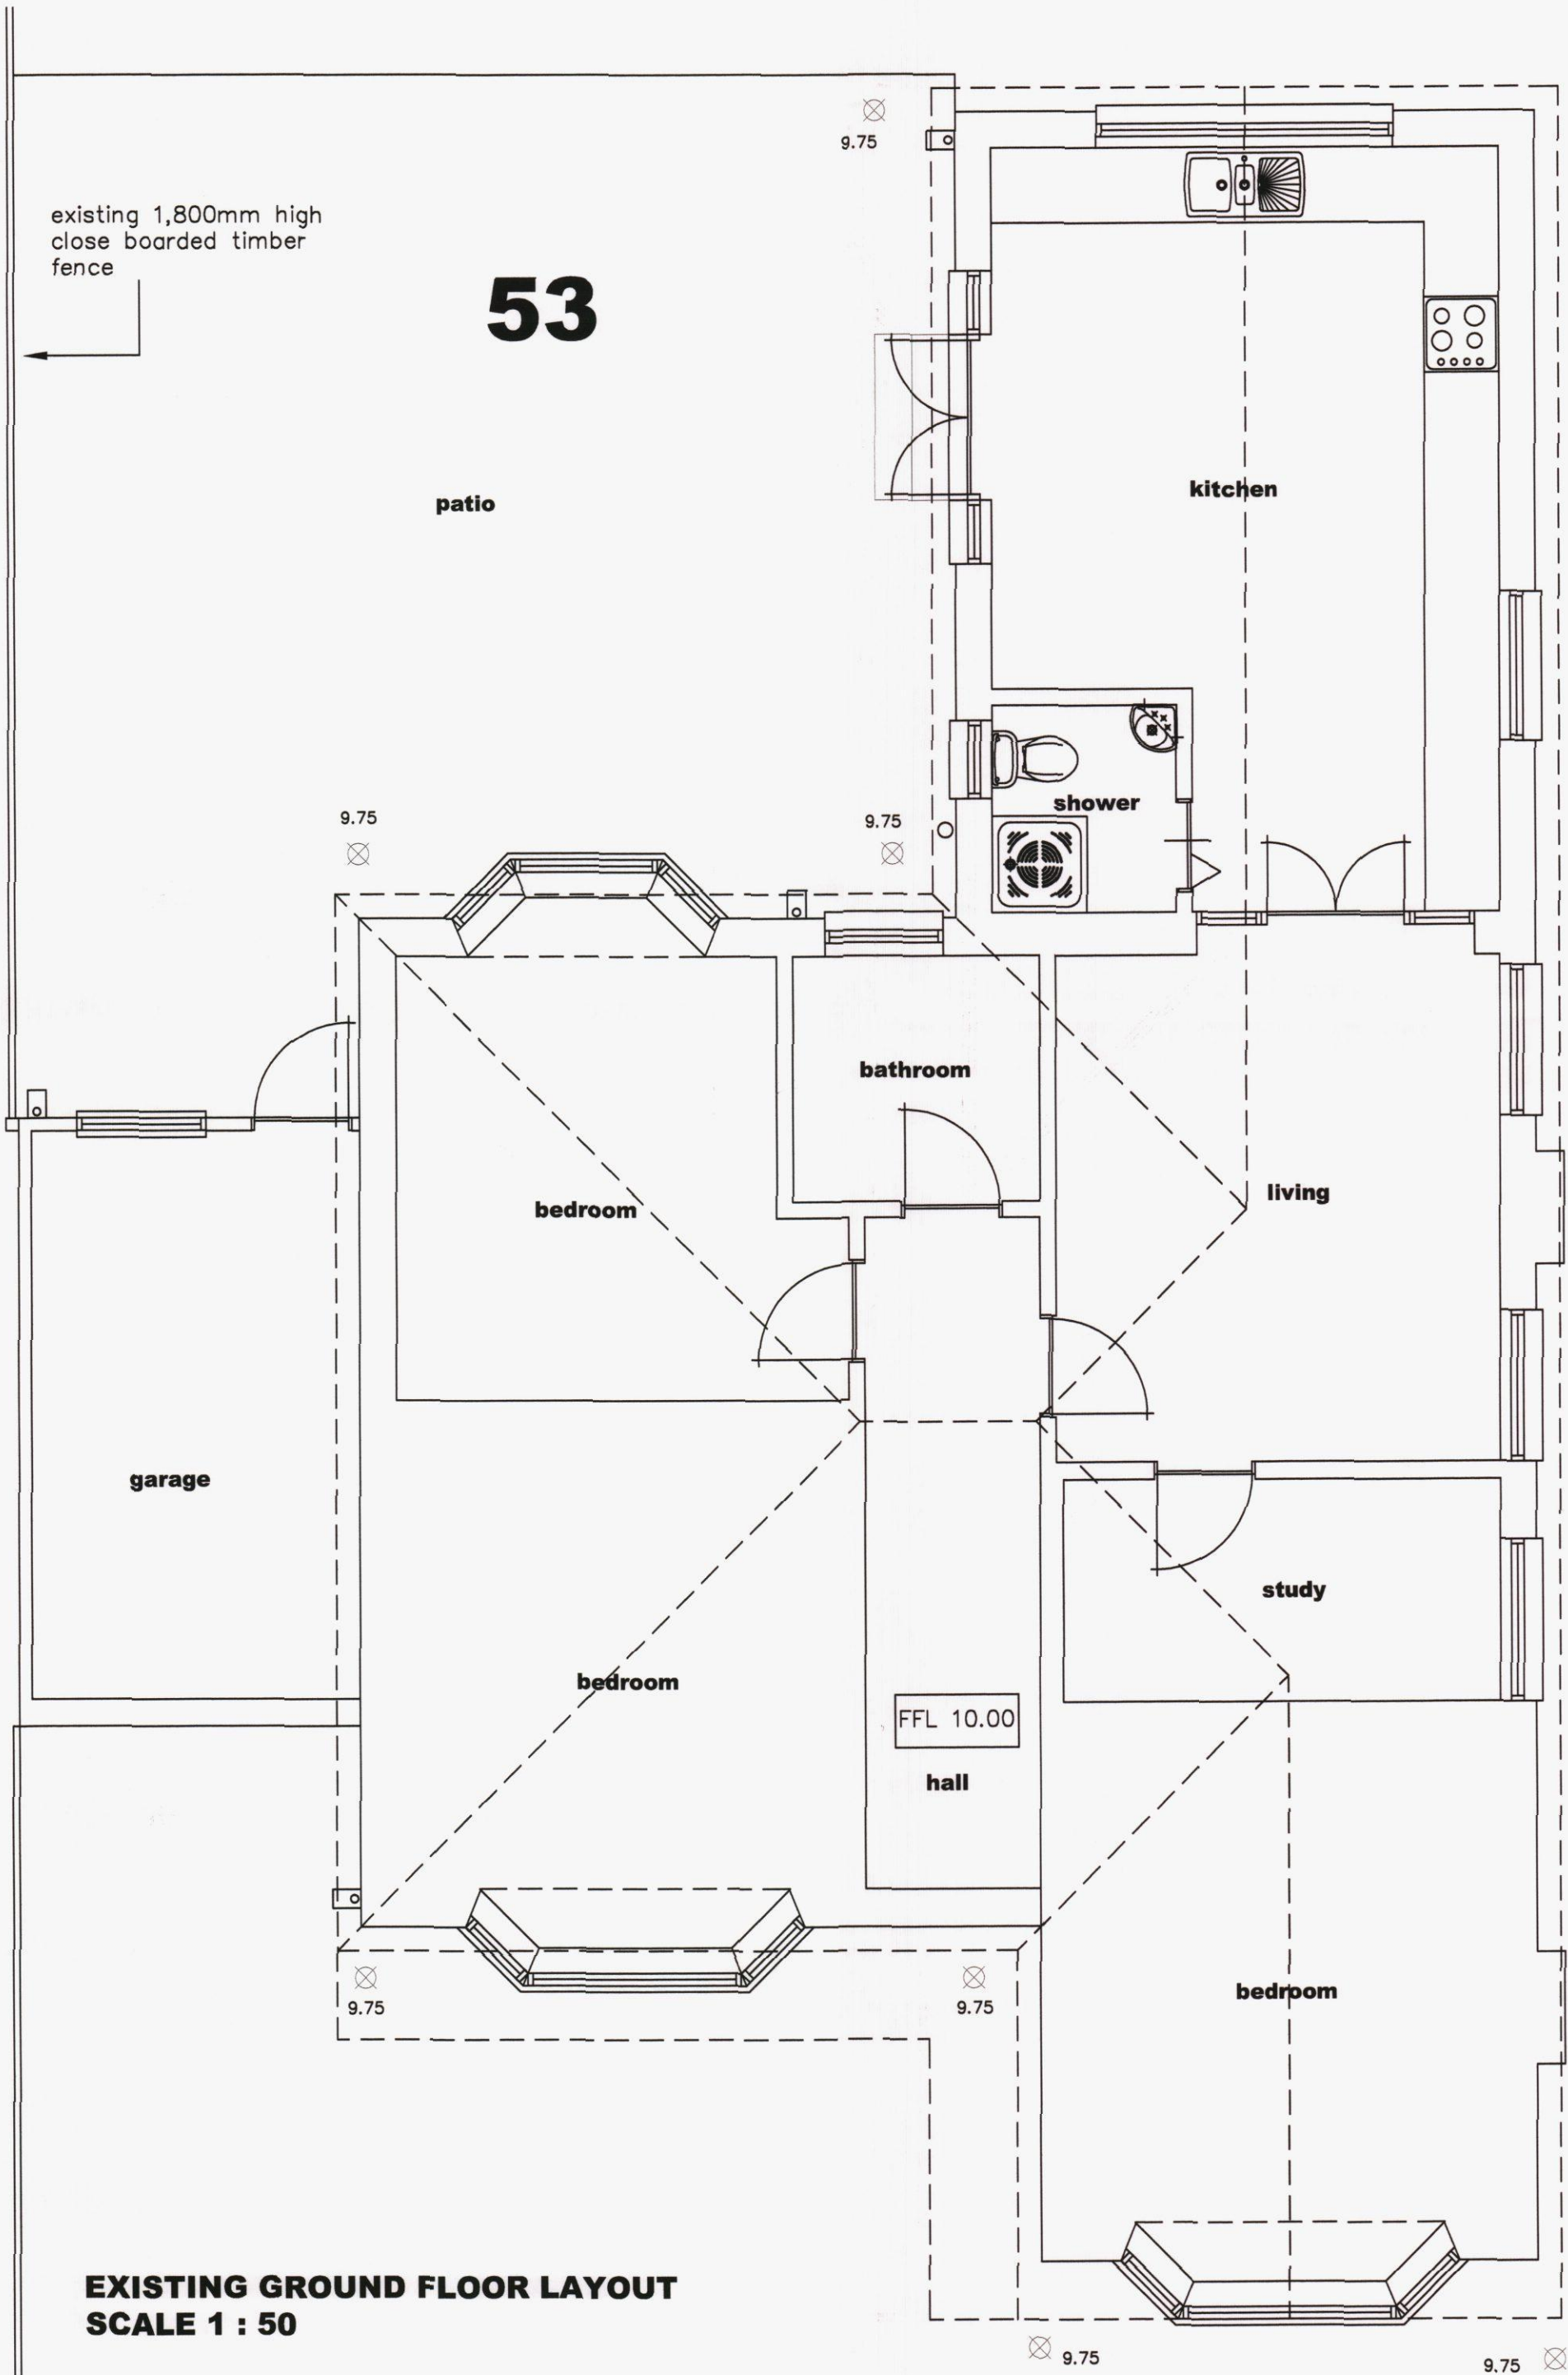

EXISTING GROUND FLOOR LAYOUT
SCALE 1 : 50

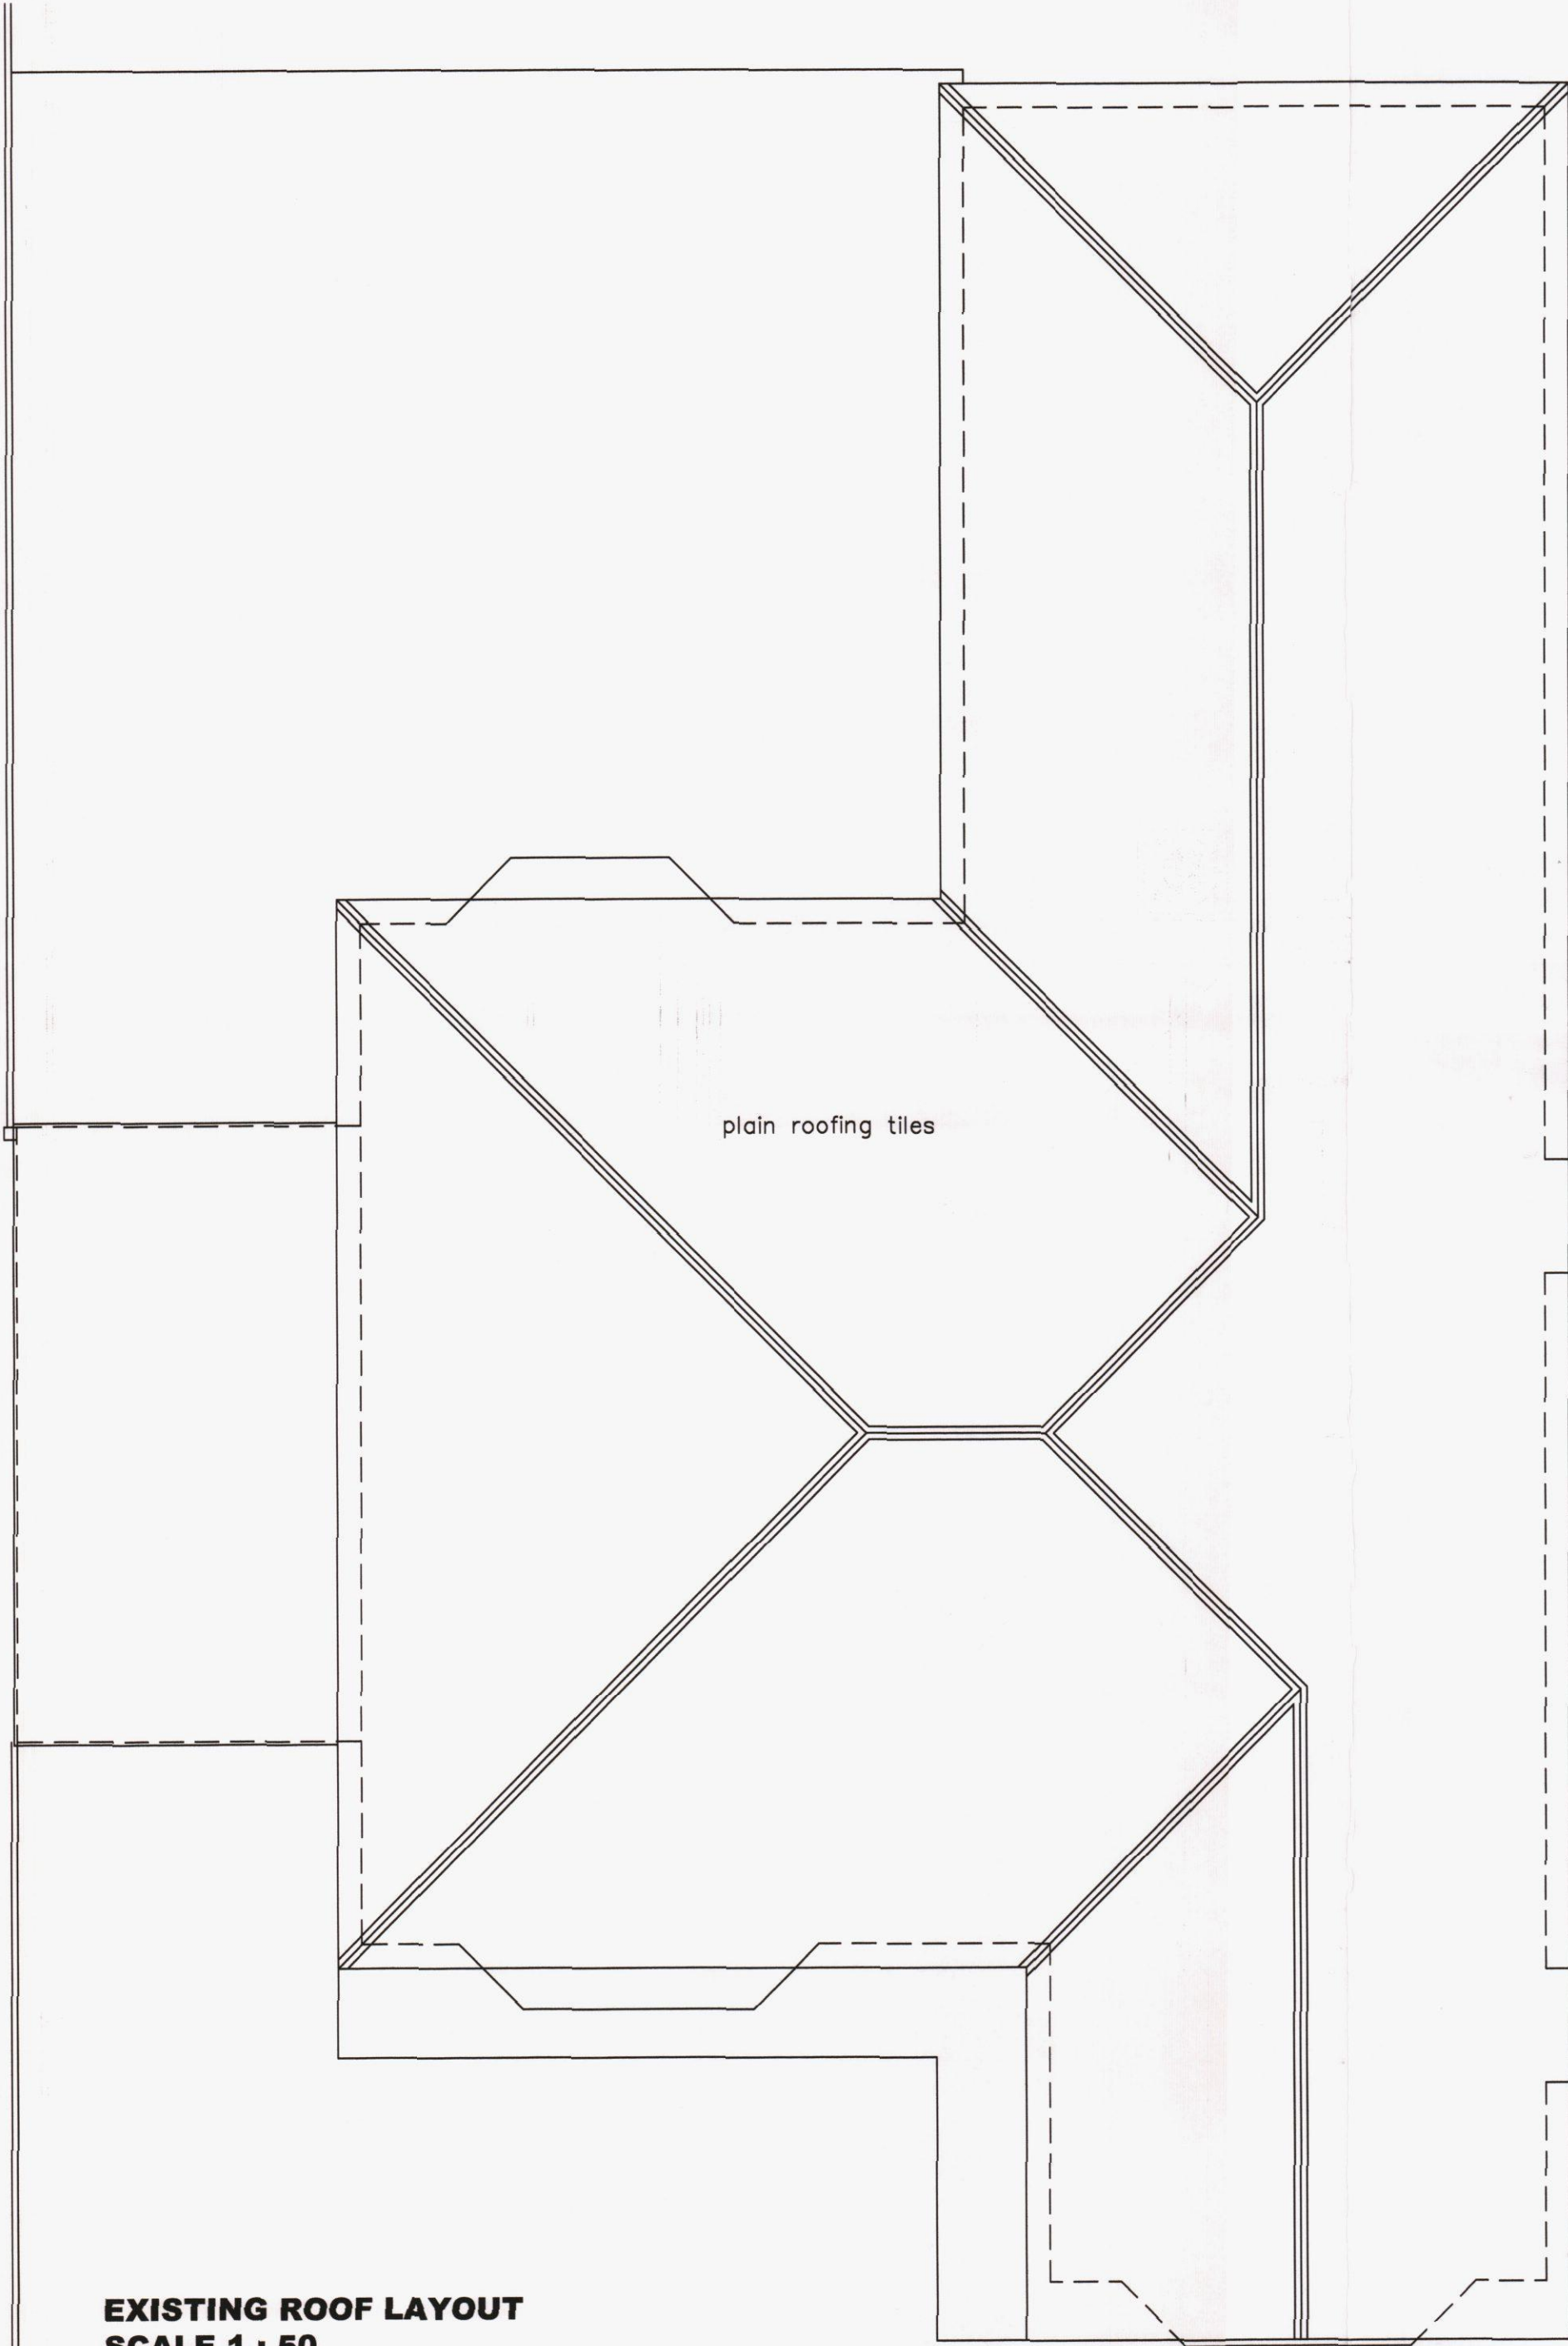


EXISTING ROOF LAYOUT
SCALE 1 : 50

HAVANT BOROUGH COUNCIL
- 7 APR 2014
RECEIVED

- KEY:
- Blockwork
 - External brickwork
 - Timber/metal framed stud walling
 - Mains Powered Extract Fan
 - Mains Powered Interconnecting smoke detectors
 - SVP Soil & vent pipe
 - SS Stub stack
 - RWP Rain water pipe
 - Spot levels

NOTES:
The design and construction of this project shall be in accordance with the current Building Regulations & NHBC Standards. These notes & drawings have been prepared solely for the purpose of Planning & Building Regulation approval.
Do not scale from this drawing unless for Planning purposes. All dimensions to be checked on-site and any alterations to be approved by the Architect and/or client prior to any work commencing.
Ordinance Survey Licence No: 100047591
This drawing to be copyright and to be read in conjunction with all other drawings.

AMENDMENTS:
Rev A : General notes added - 20/03/14
Rev B : Amended for planning application - 02/04/14

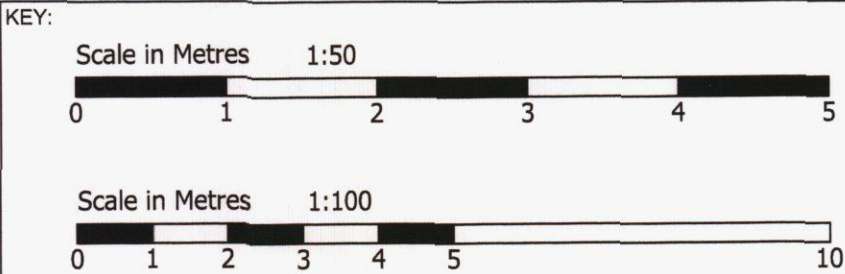

CLIENT NAME & ADDRESS
Mr & Mrs I Thomas
53 Padnell Road
Waterlooville
PO8 8EB

PROJECT ADDRESS
53 Padnell Road
Waterlooville
PO8 8EB

DRAWING DETAILS
PLANNING DRAWING
Existing Floor & Roof Layouts
Elevations / Site Section

PROJECT No 795	DWG No 1	REV No B
SCALE 1:50 1:100 @ A1	DRAWN BWH	DATE 14/02/14



B H ARCHITECTURE Ltd
Heath Cottage
Newlands Lane
Purbrook
Waterlooville
Hants
PO7 5SQ
Tel: 023 9223 2322
Mob: 07747 771808
E-mail: bernard@bernardharding.com