



**PROPOSED ALTERATIONS AND ADDITIONS.
47, ST. THOMAS AVENUE, HAYLING ISLAND, HANTS.
FOR MR & MRS SKENNERTON.**

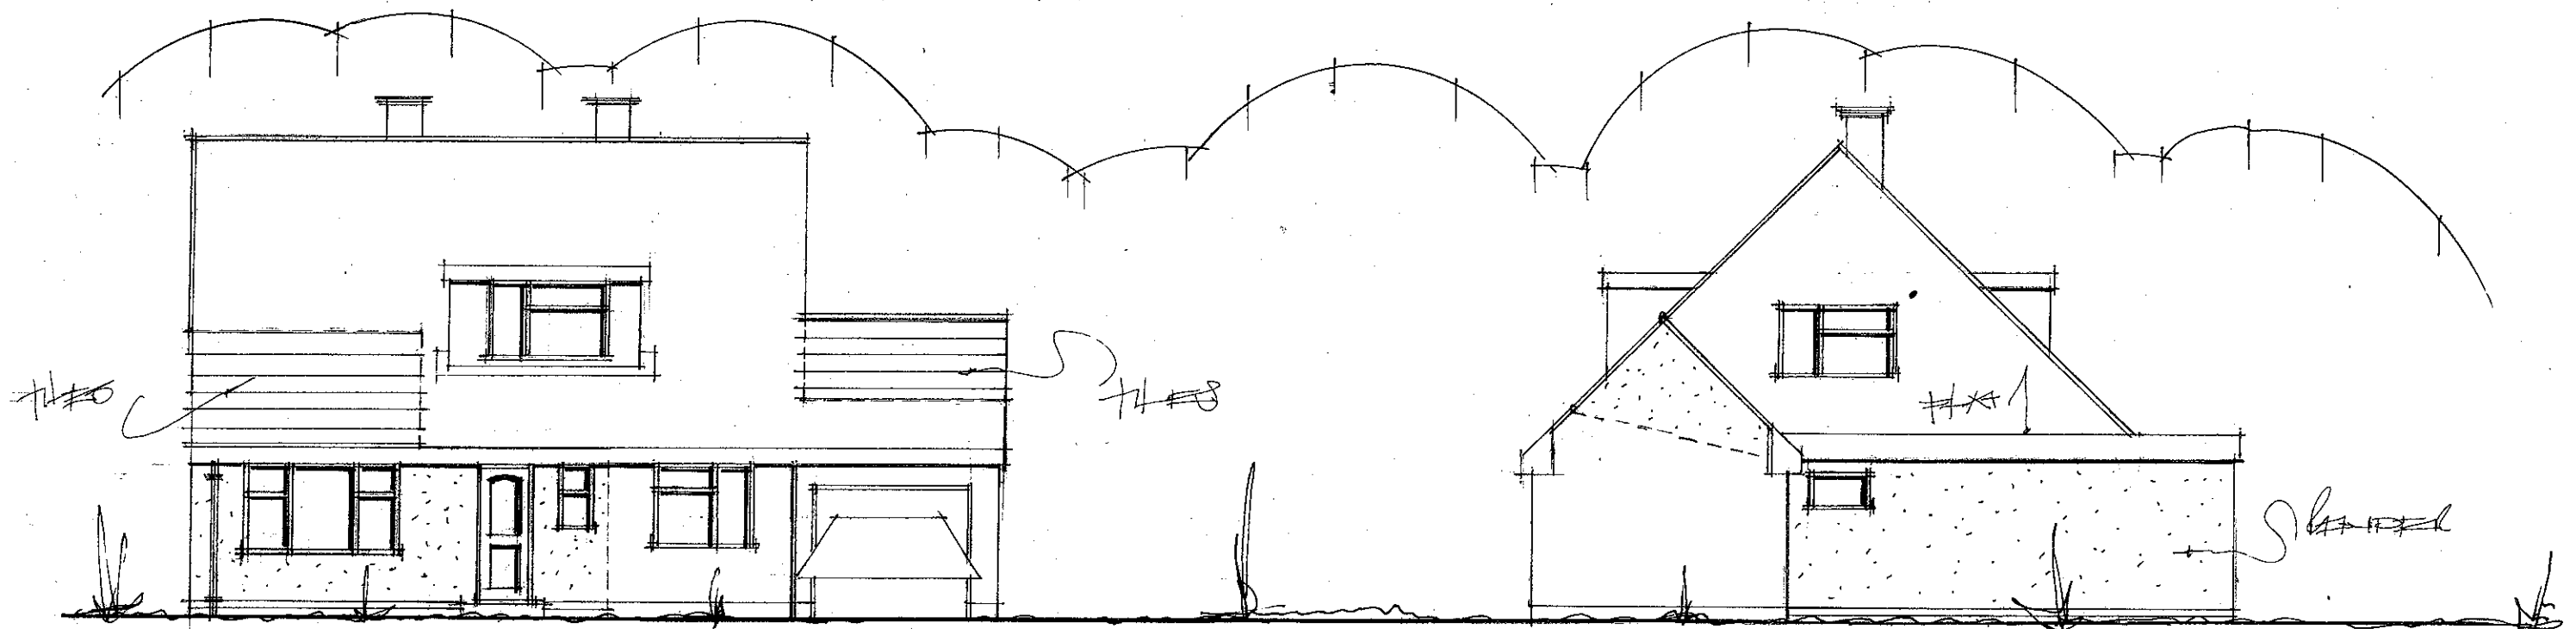

front

side

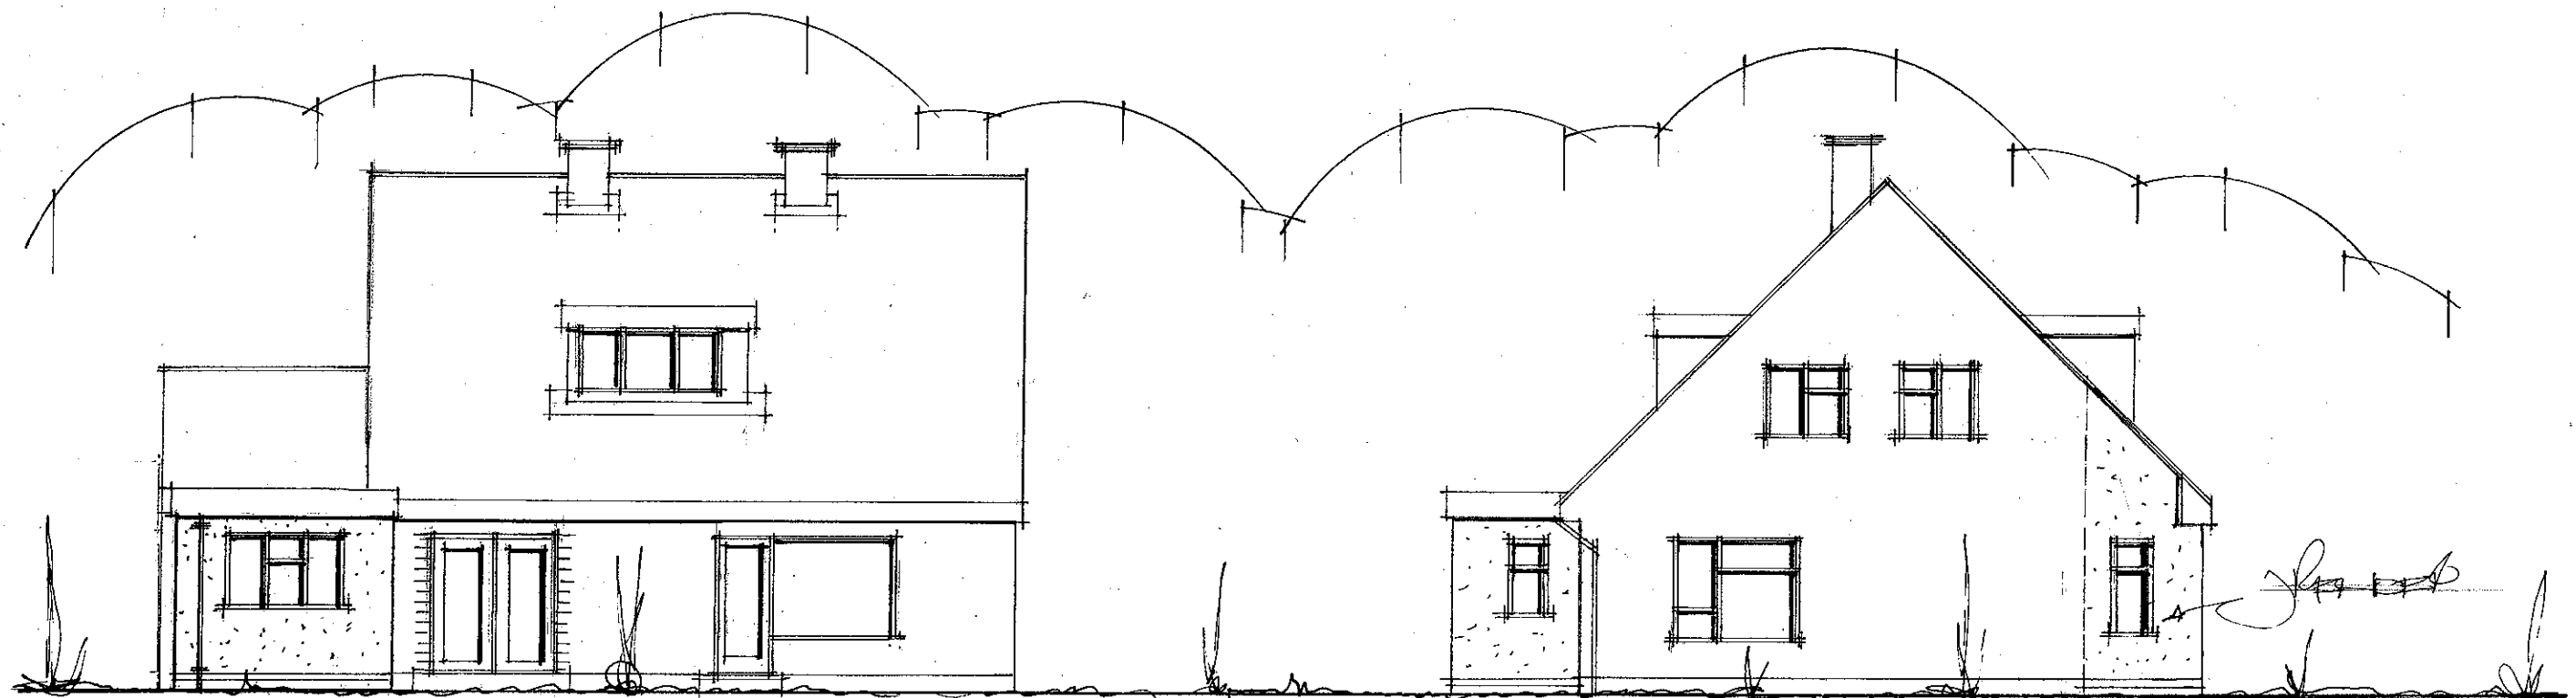

rear

side

date jan 2014
scale 1:100

PROPOSED ELEVATIONS

Peter J. Walker MRICS
Chartered Surveyor
182 Seafront, Hayling Island
HANTS PO11 9AN
Tel: 02392 467571