


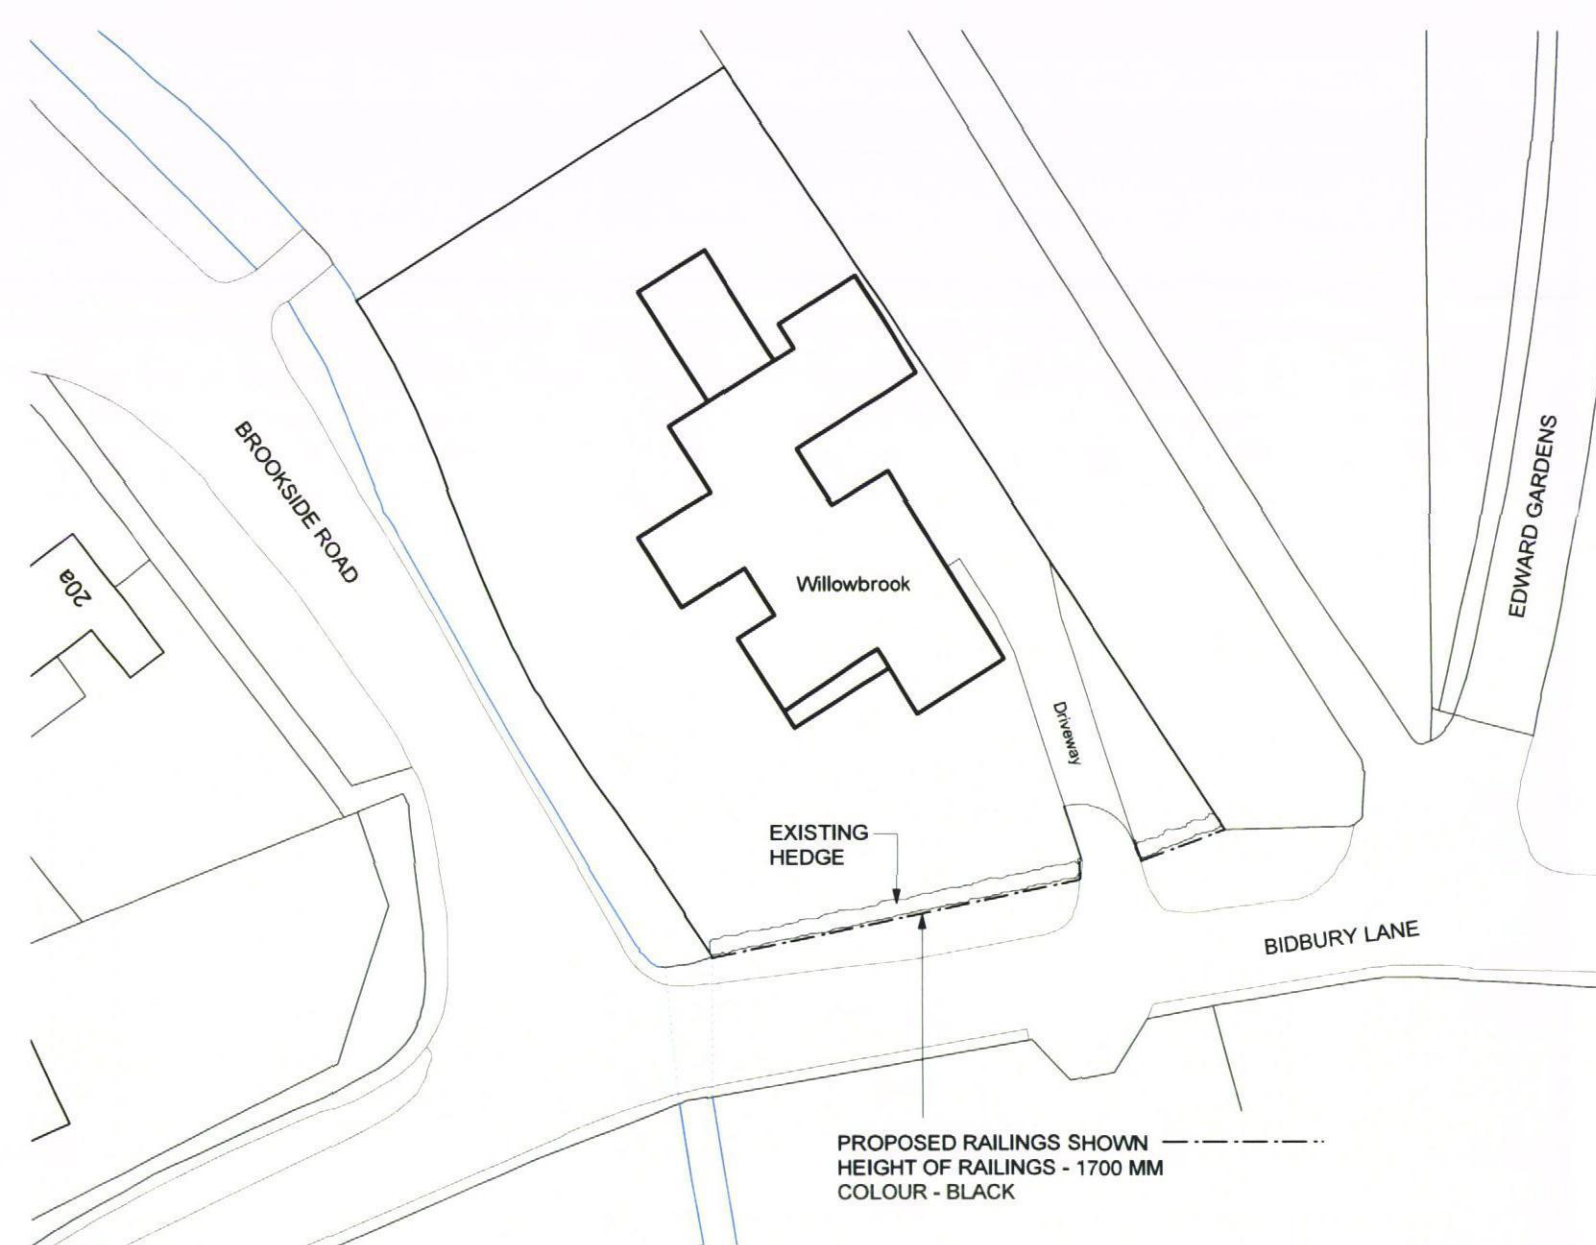

BLOCK PLAN SHOWING POSITION OF PROPOSED RAILINGS
SCALE 1:500



PHOTO SHOWING PROPOSED RAILING DESIGN AND COLOUR

PROPOSED RAILINGS -

THE DESIGN OF THE RAILINGS ARE TO BE AS SHOWN ABOVE AND ARE THE SAME DESIGN AS THE NEIGHBOURING PROPERTY. THE HEIGHT OF THE RAILINGS TO THE NEIGHBOURING PROPERTY ARE 2500MM HIGH. THE PROPOSED RAILING HEIGHT TO WILLOWBROOK WILL BE 1700MM HIGH. A NEW DRIVEWAY GATE IS PROPOSED TO MATCH WITH THE RAILINGS IN HEIGHT, STYLE AND COLOUR.

THE RAILINGS WILL BE COATED STEEL IN BLACK AND MANUFACTURED BY 'IGS FENCING Ltd'.



ara
ARCHITECTS

Paper Mews Place
290-292 High Street
Dorking, Surrey, RH4 2HJ
01306 877979
office@araarchitects.co.uk
www.araarchitects.co.uk

Client :	Ben Willis
Project :	Willowbrook, Bidbury Lane, Old Bedhampton, Havant, PO9 3JG
Dwg Title :	Photo and plan showing proposed railings
Dwg No :	1071/52
Scale :	1:500
Date :	January 2014

Do not scale. Contractors must verify all dimensions on site before commencing any work
The drawing must not be disclosed without any authority. The copyright of this drawing is reserved