


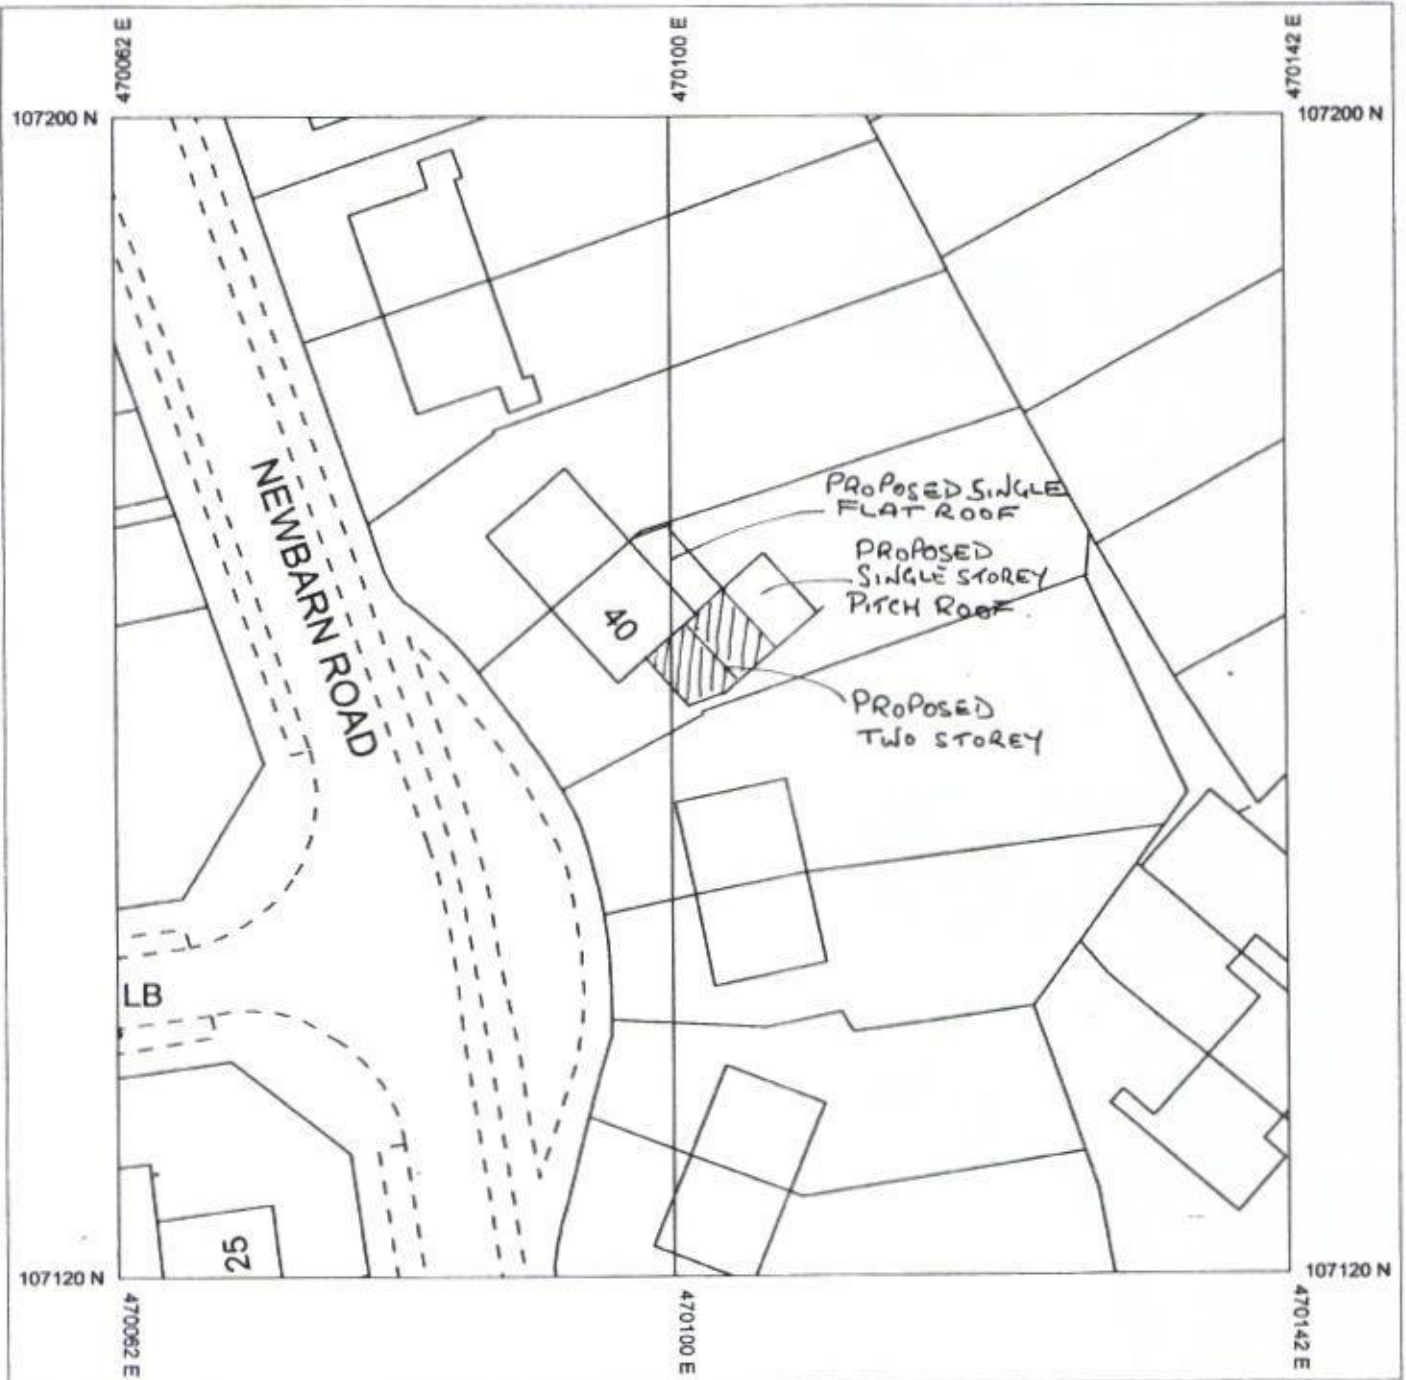

40 NEWBARN ROAD.
BEDHAMPTON.

Produced 20/02/2014 from the Ordnance Survey
National Geographic Database and incorporating
surveyed revision available at this date. © Crown
Copyright 2014

Reproduction in whole or in part is prohibited without
the prior permission of Ordnance Survey

Ordnance Survey and the OS Symbol are registered
trademarks of Ordnance Survey, the national mapping
agency of Great Britain.

The representation of a road, track or path is no
evidence of a right of way.

The representation of features as lines is no evidence
of a property boundary.



Scale 1:500

Supplied By: Reebrooks Waterlooville

Serial number: 001135244

Plot Centre Coordinates: 470102, 107160

HAVANT BOROUGH
COUNCIL

13 MAR 2014

RECEIVED