



View from North

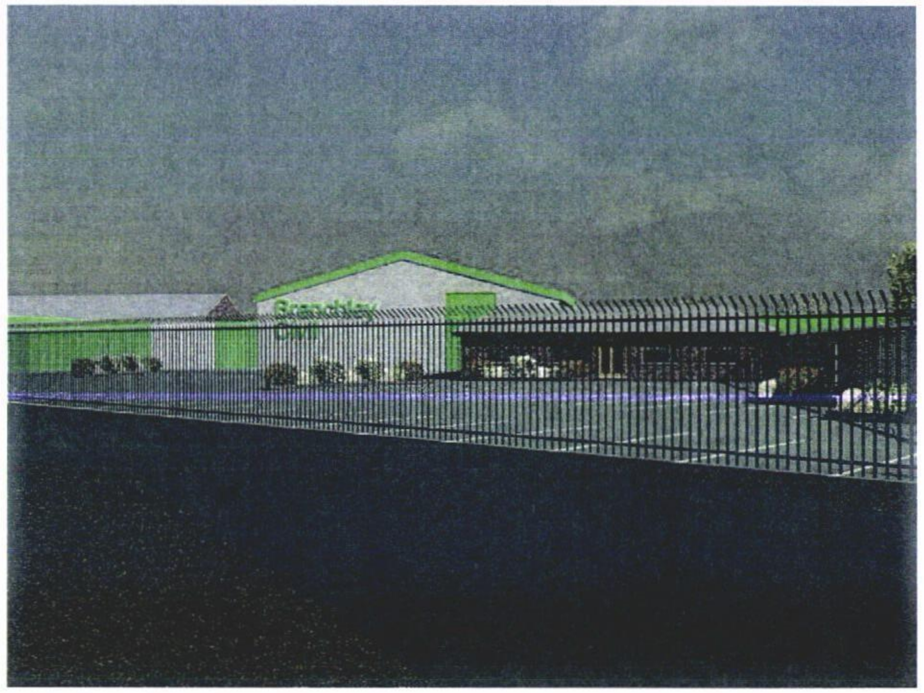


View from North

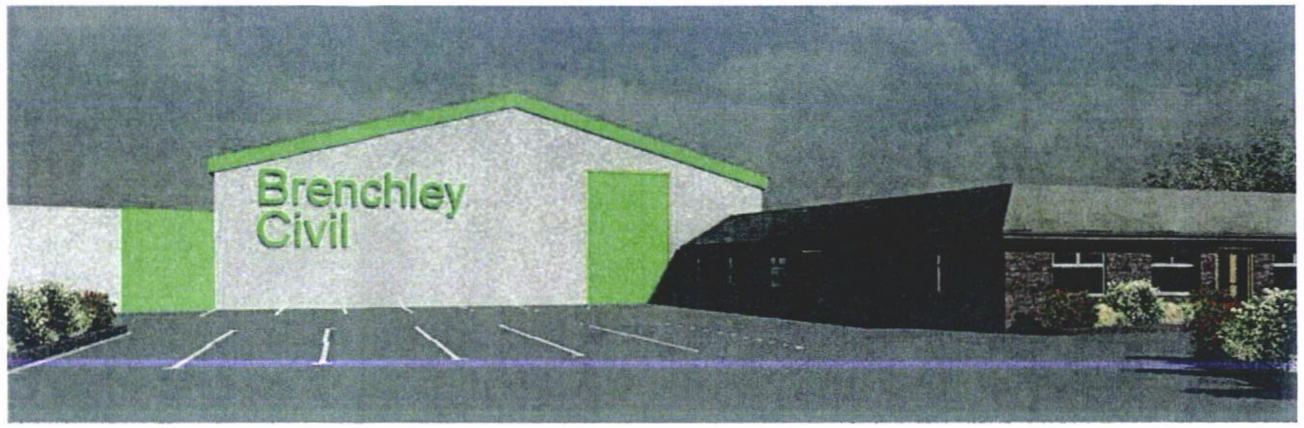

View from Car Park

View From West

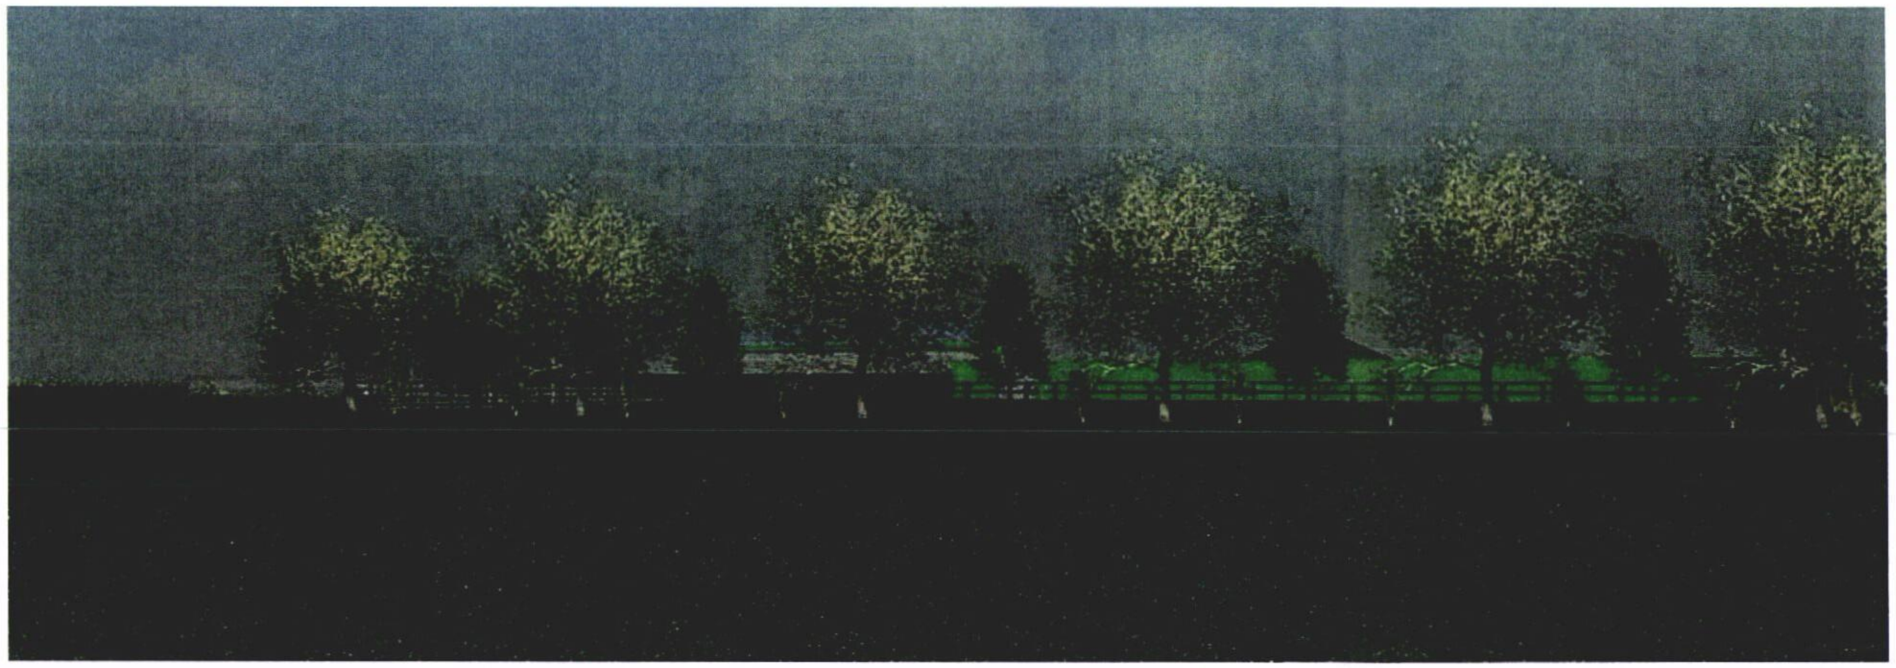

HAVANT BOROUGH COUNCIL
15 NOV 2013
RECEIVED

VALID APPLICATION
13 NOV 2013
COUNTY PLANNING
HAMPSHIRE COUNTY COUNCIL

IJ Murray Associates

www.ijma.co.uk

IJ Murray Associates
173 Havant Road
Hayling Island
Hampshire
PO11 0LF
Phone 02392469004
Mob 07779 246915
e-mail ian@ijma.co.uk

These drawings are for planning and building regulation purposes only and are not for construction. All dimensions should be checked on site before work commences

These Drawings are the property of IJ Murray Associates (part of Clanfield Media Ltd) and should not be reproduced or used in any way without the permission of a Director of Clanfield Media Ltd

No.	Description	Date

Brenchley Civil Engineering Howards yard

Views

Project number	Project Number
Date	23.6.13
Drawn by	Author
Checked by	Checker
	A103
Scale	1 : 1

05/11/2013 19:03:32