



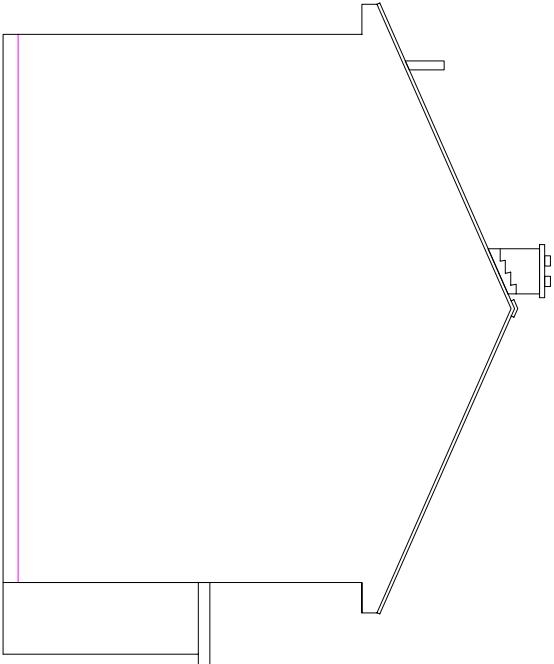


EXISTING SIDE ELEVATION

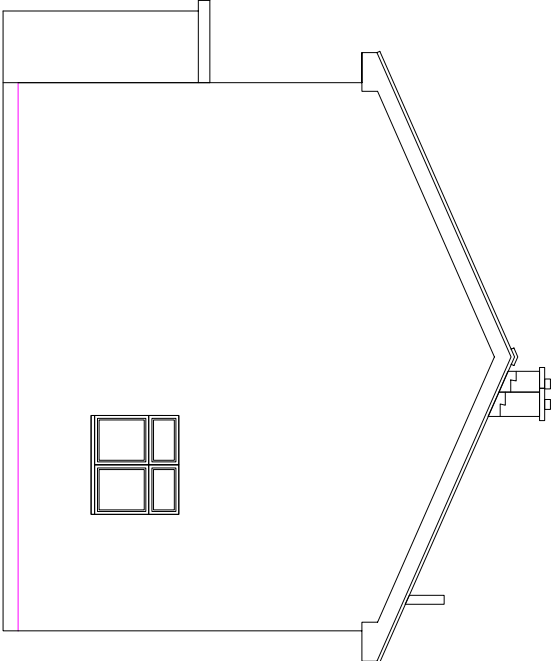


EXISTING SIDE ELEVATION

scale 1:100

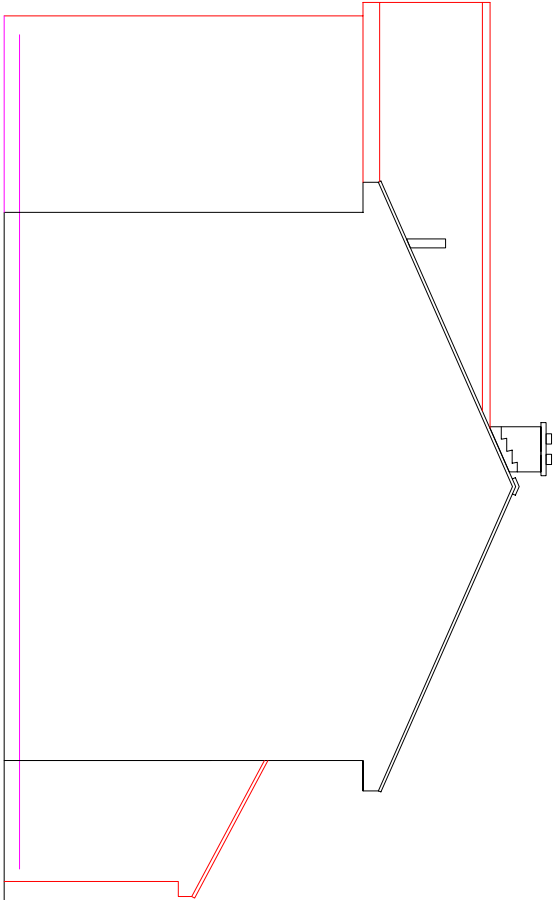

PROPOSED SIDE ELEVATION

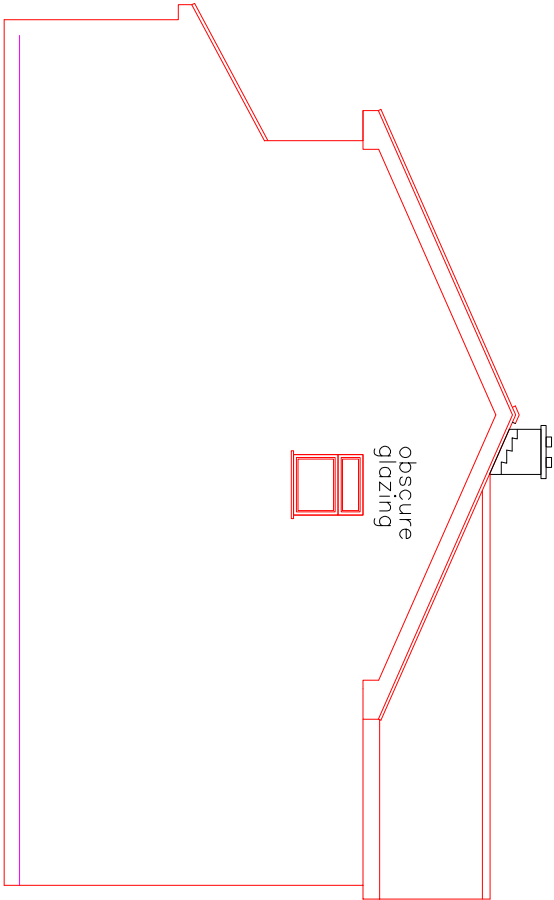

PROPOSED SIDE ELEVATION

MR BRIDGER 38 OAKSHOTT DRIVE HAVANT P09 5SN		DRAWING NUMBER: 104	DATE 4/8/12
TITLE: EXISTING AND PROPOSED ELEVATION 2		SCALE 1:100	