

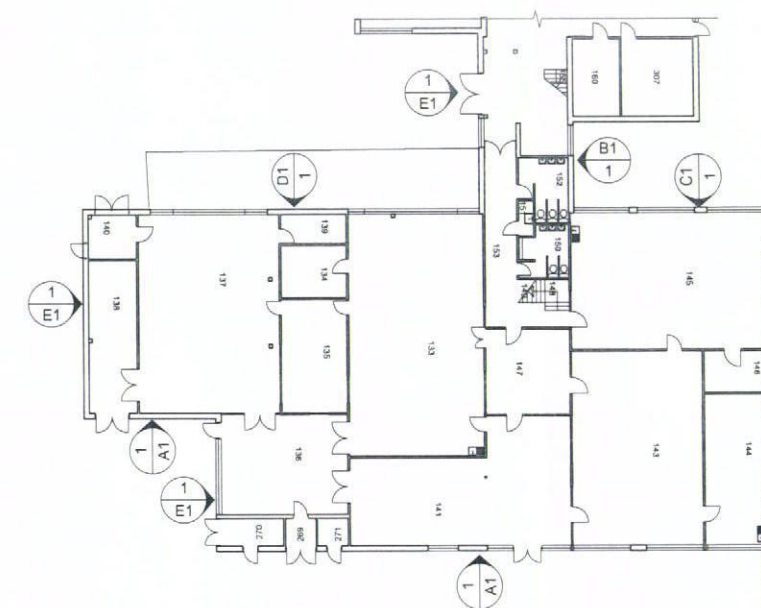
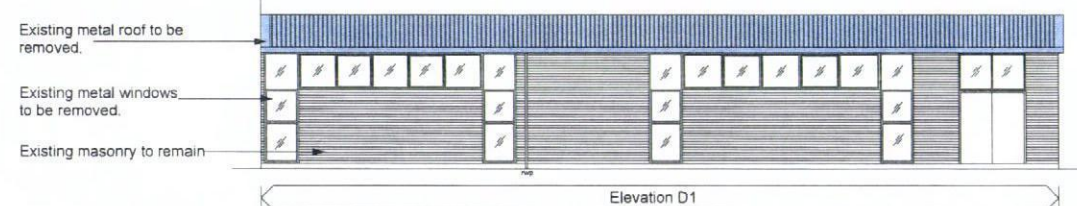
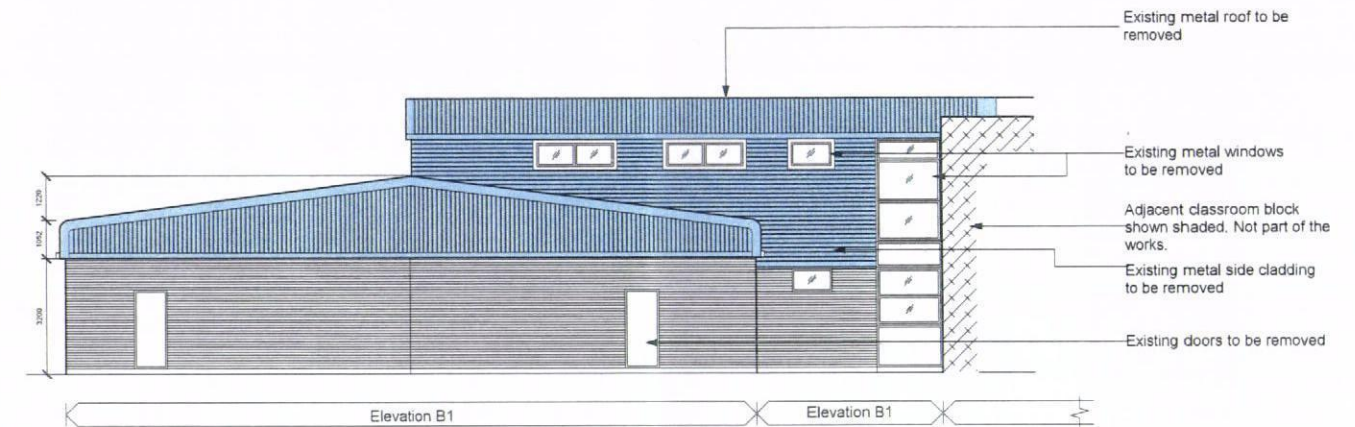


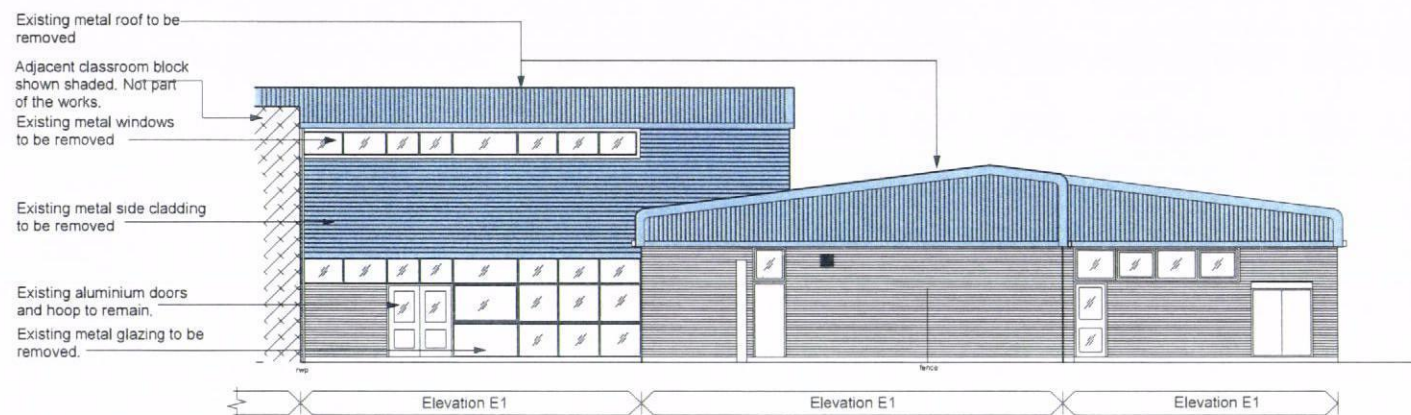

HAVANT BOROUGH
COUNCIL
18 NOV 2013
RECEIVED

VALID APPLICATION
14 NOV 2013
COUNTY PLANNING
HAMPSHIRE COUNTY COUNCIL

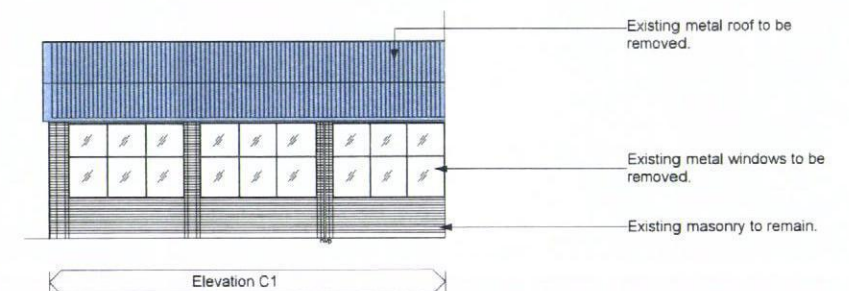

Planning

Notes

- 1 This drawing is © copyright Hampshire County Council 2013. No unauthorised reproduction of any kind is permitted.
- 2 No Dimensions to be scaled from this drawing
- 3 This map is reproduced from Ordnance Survey material with the permission of Ordnance Survey on behalf of the controller of Her Majesty's Stationary Office © Crown copyright. Unauthorised reproduction infringes Crown Copyright and may lead to prosecution or civil proceedings. (100019180), (2013)

rev	description	date	by

Hampshire County Council		HCC Property Services, Three Minsters House, 78 High Street, Winchester SO23 8UL. tel. (01982) 847801	
PROJECT Crookhorn Technology college Stakes Hill Road, Waterloooville PO57 5UD		SHEET CONTENTS Elevations as existing	
SCALE Varies @A1 @A3	DATE 03/09/13	DRAWN ERW	CHKD
DRAWING No. C09644 300		REVISION 	
FILE REF File name			