


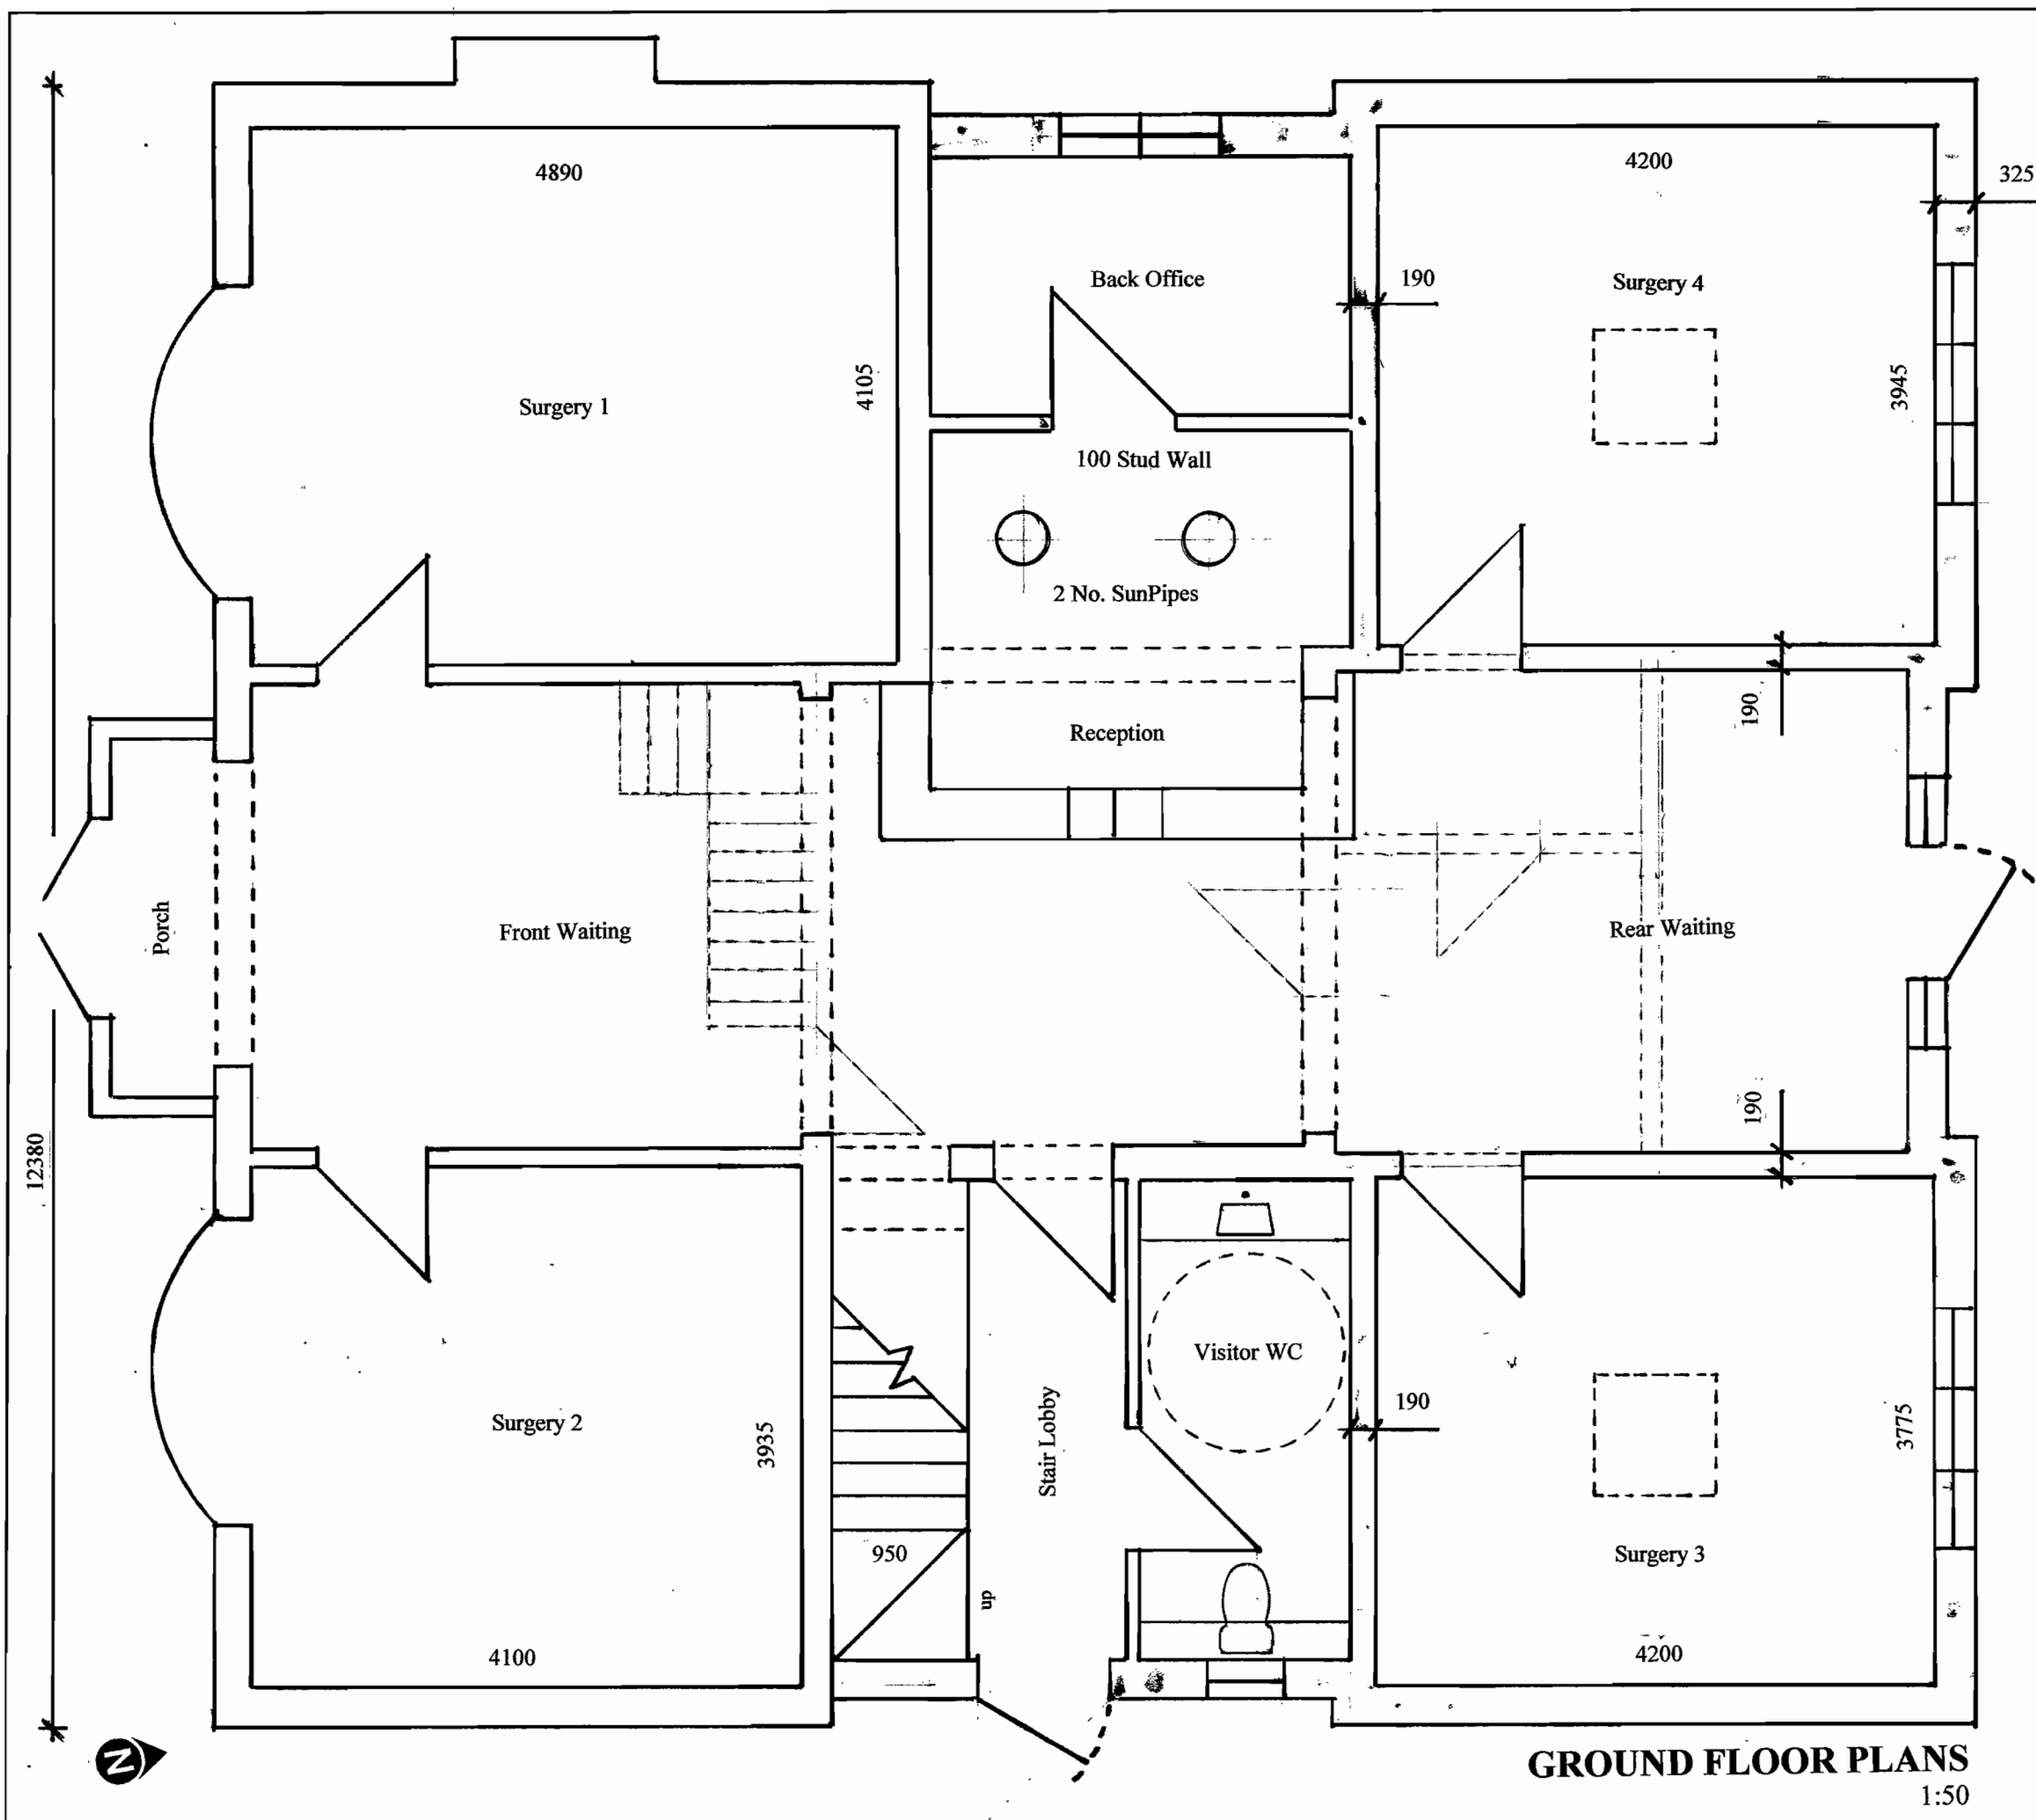

GROUND FLOOR PLANS
1:50

Notes:

DO NOT SCALE
except for planning purposes

Rev.	Date	Description
A	14.12.12	Room names revised. Existing Structure detail added.
B	03.01.13	Title revised

Project	PARKWAY DENTAL CARE		
Title	Proposed Ground Floor Plan		
Scale	1:50 @ A3	Job No	210.01
Drawn	RJR	Dwg	P.002
Date	12.11.12	Rev	B

THE CONSTRUCTION MANAGEMENT CO.
Stoney Brook Farm, Eastergate Lane, Walberton,
West Sussex, BN18 0BA
Tel/Fax: 01243 - 544 244 E-mail: info@cmc-1.co.uk