
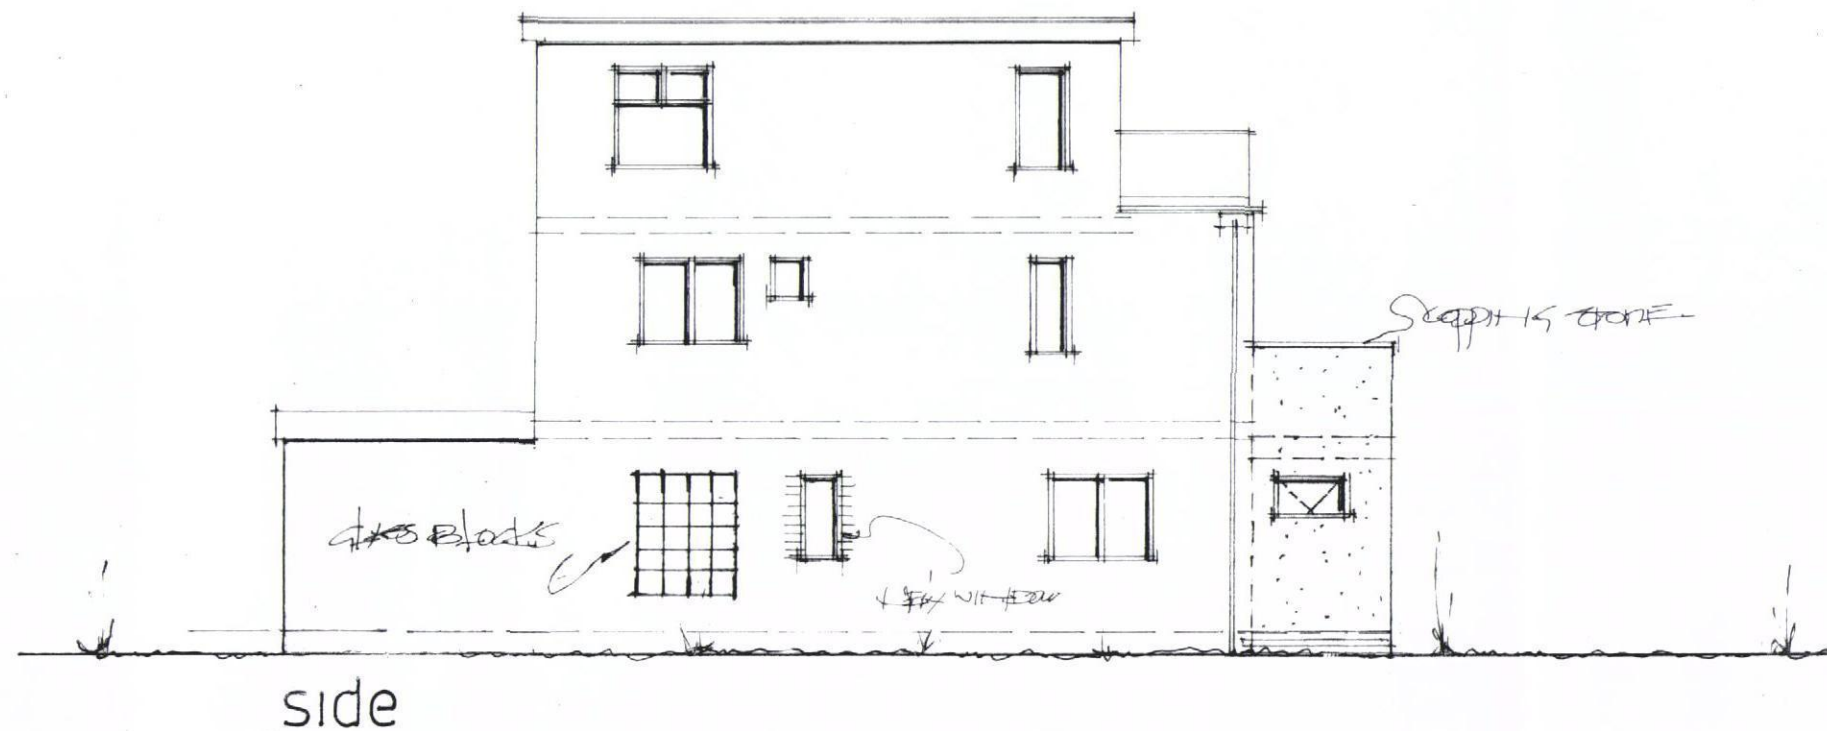


**PROPOSED FRONT ADDITION WITH BALCONY OVER.
13, WITTERING ROAD, HAYLING ISLAND, HANTS.
FOR MR & MRS M. CLARK.**

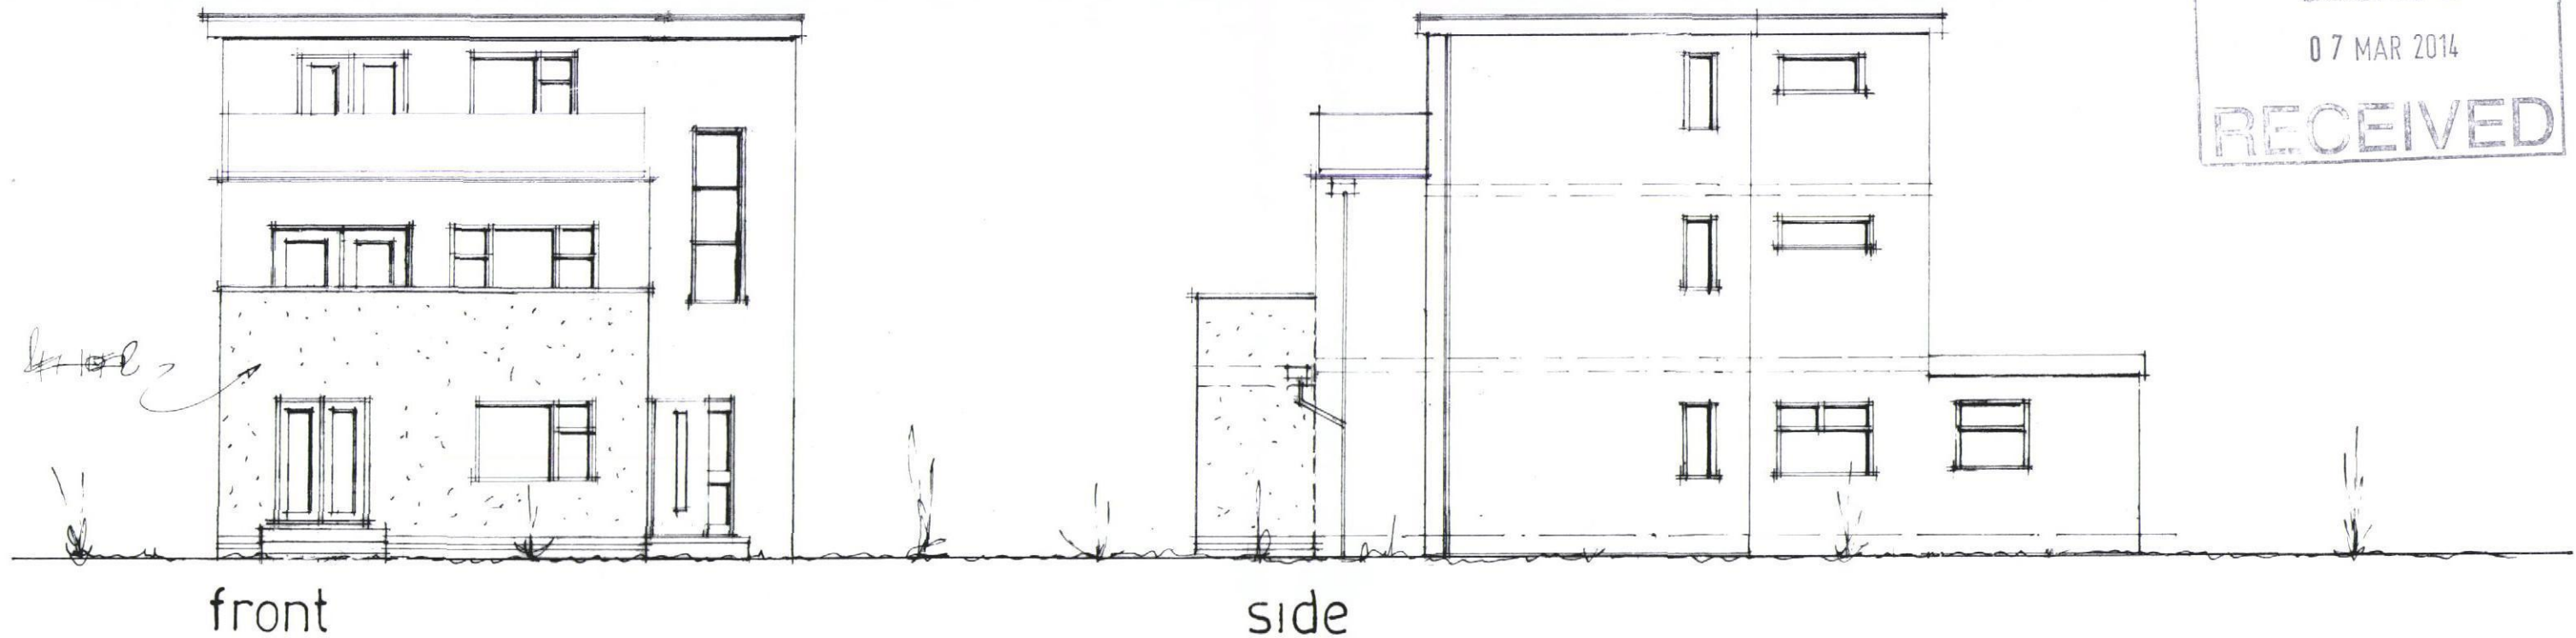

PROPOSED ELEVATIONS

date mar 14
scale 1:100

PETER J. WALKER MRICS
CHARTERED SURVEYOR
182 SEAFRONT, HAYLING ISLAND, HANTS
PO11 9AN
TEL 02392467571