




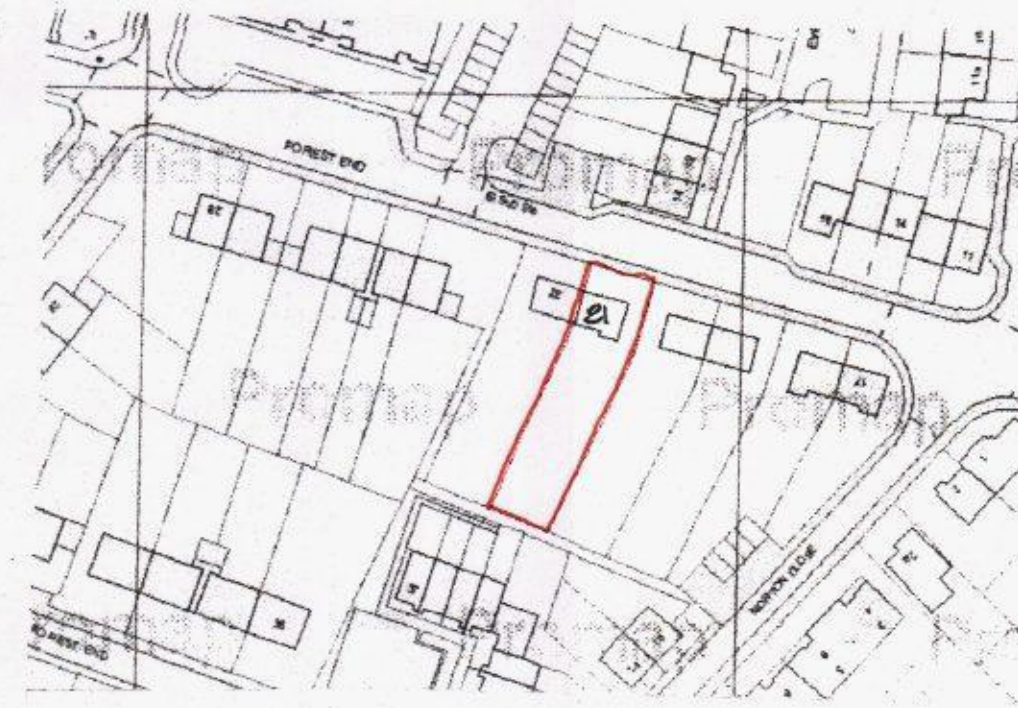


LOCATION
Scale 1:1250
OS UK 1000 46326

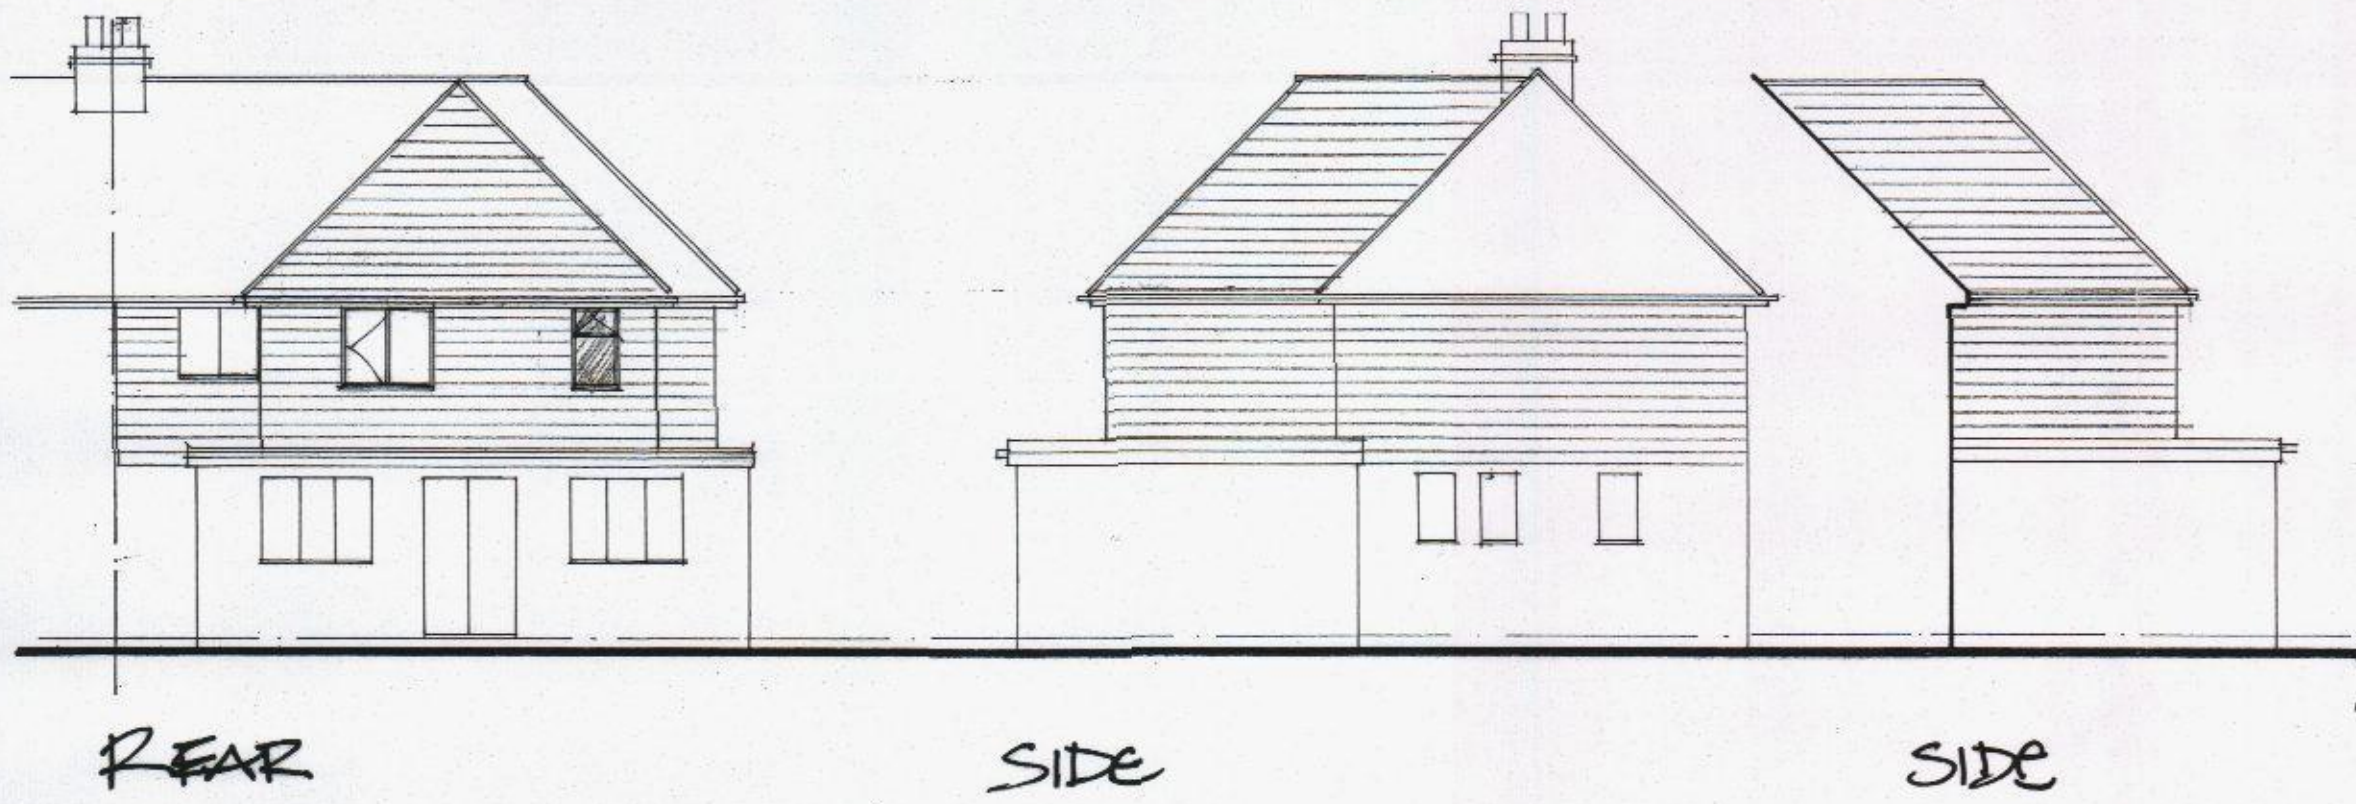


SITE
Scale 1:500

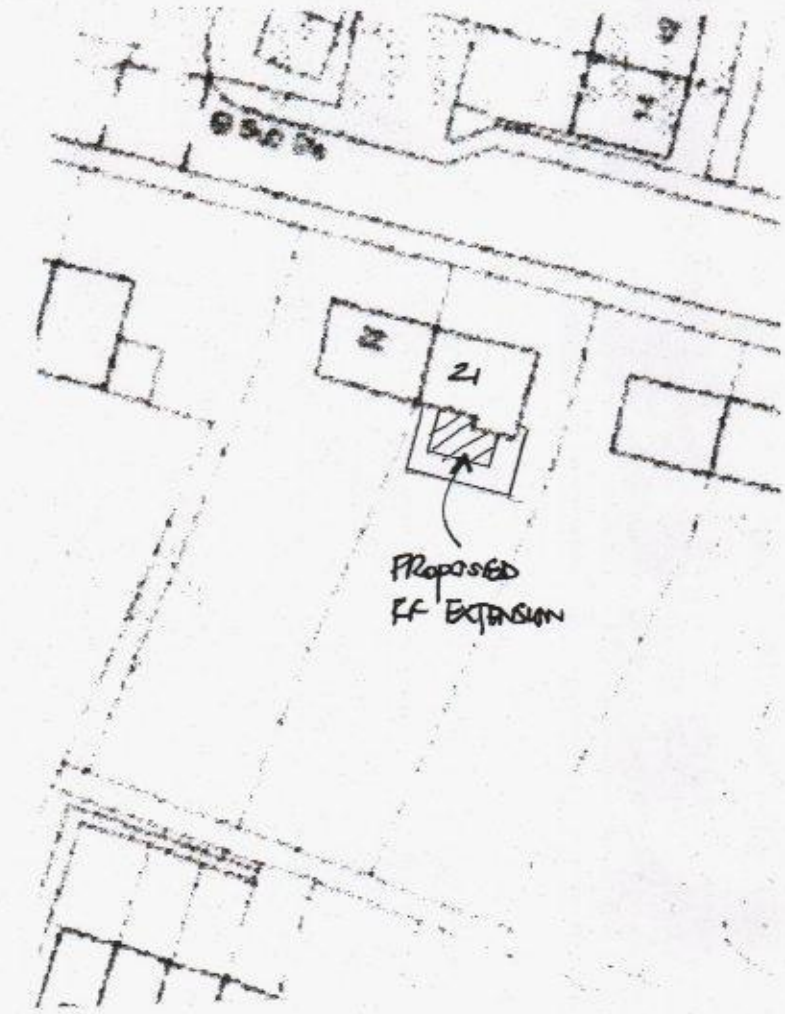

GROUND

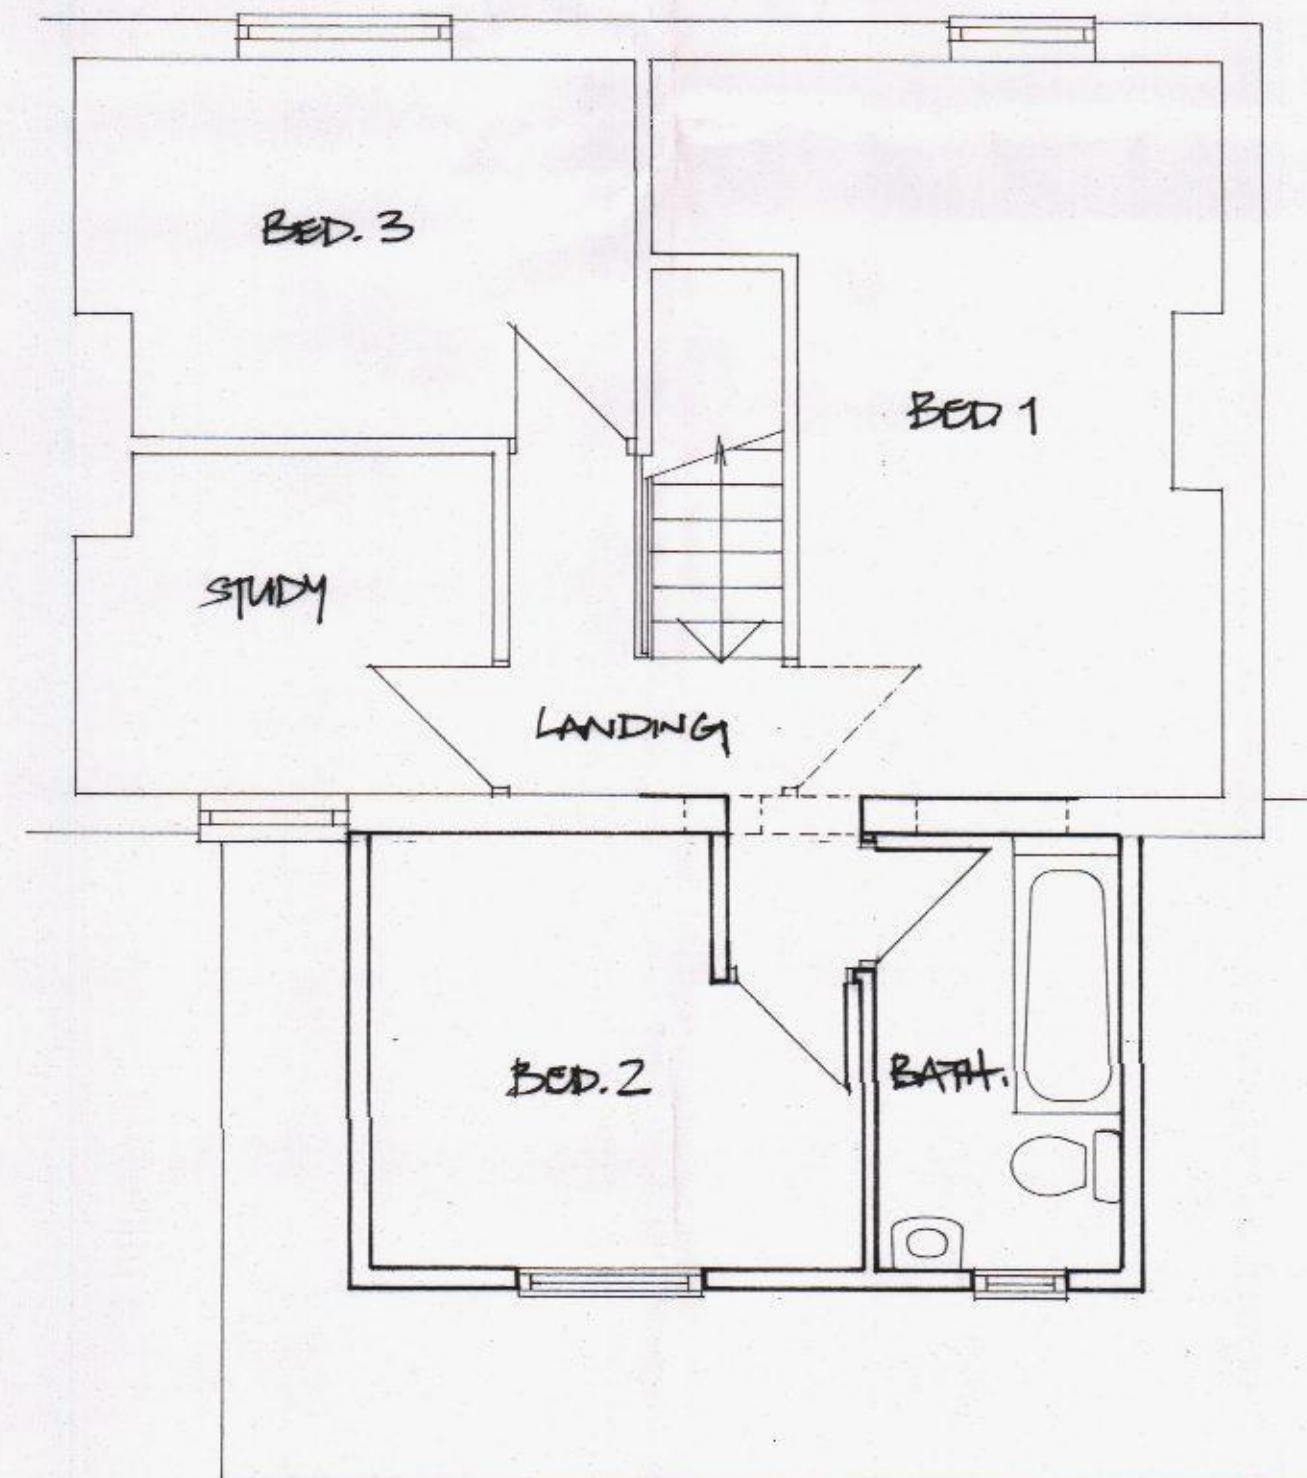

FIRST

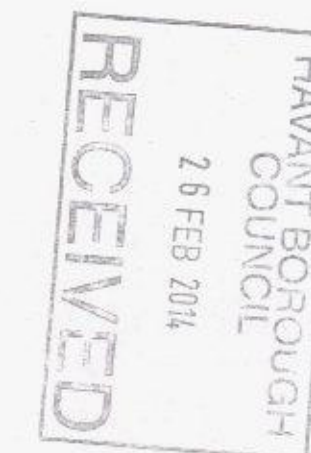

DEREK TREAGUS ASSOCIATES ARCHITECTURAL SERVICES No3-The Townhouse, 20 Nelson Road, Southsea, Hampshire PO5 2AS Tel: 07956 624094 Email: derek.treagus@ntlworld.com					
Project		Rear FF Extension at 21 Forest End, Waterlooville.			
Client		Mr L Bolt			
Subject		Planning Drawing Proposed			
Date: Feb 2014		Scale: 1:50, 1:100 @ A2			
Rev:		Drg. No. 14/ 269/01			
• Copyright reserved. • All dimensions are to be site confirmed and should not be scaled unless for Planning purposes. • Verify all queries with the office.					