




Produced 06 Sep 2012 from the Ordnance Survey National Geographic Database and incorporating surveyed revision available at this date. Reproduction in whole or part is prohibited without the prior permission of Ordnance Survey. © Crown Copyright 2012.

Ordnance Survey and the OS Symbol are registered trademarks of Ordnance Survey, the national mapping agency of Great Britain.


The representation of a road, track or path is no evidence of a right of way. The representation of features as lines is no evidence of a property boundary.

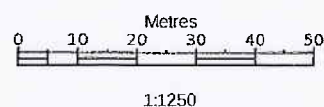

Supplied by: Latitude Mapping Ltd
Reference: OI469495
Centre coordinates: 470254 99560

76 SINAH LANE
HAYLING ISLAND
PO11 0HJ

**PROPOSED TIMBER CARPORT/GARAGE.
76, SINAH LANE, HAYLING ISLAND, HANTS.
FOR MR & MRS J. COTTLE.**

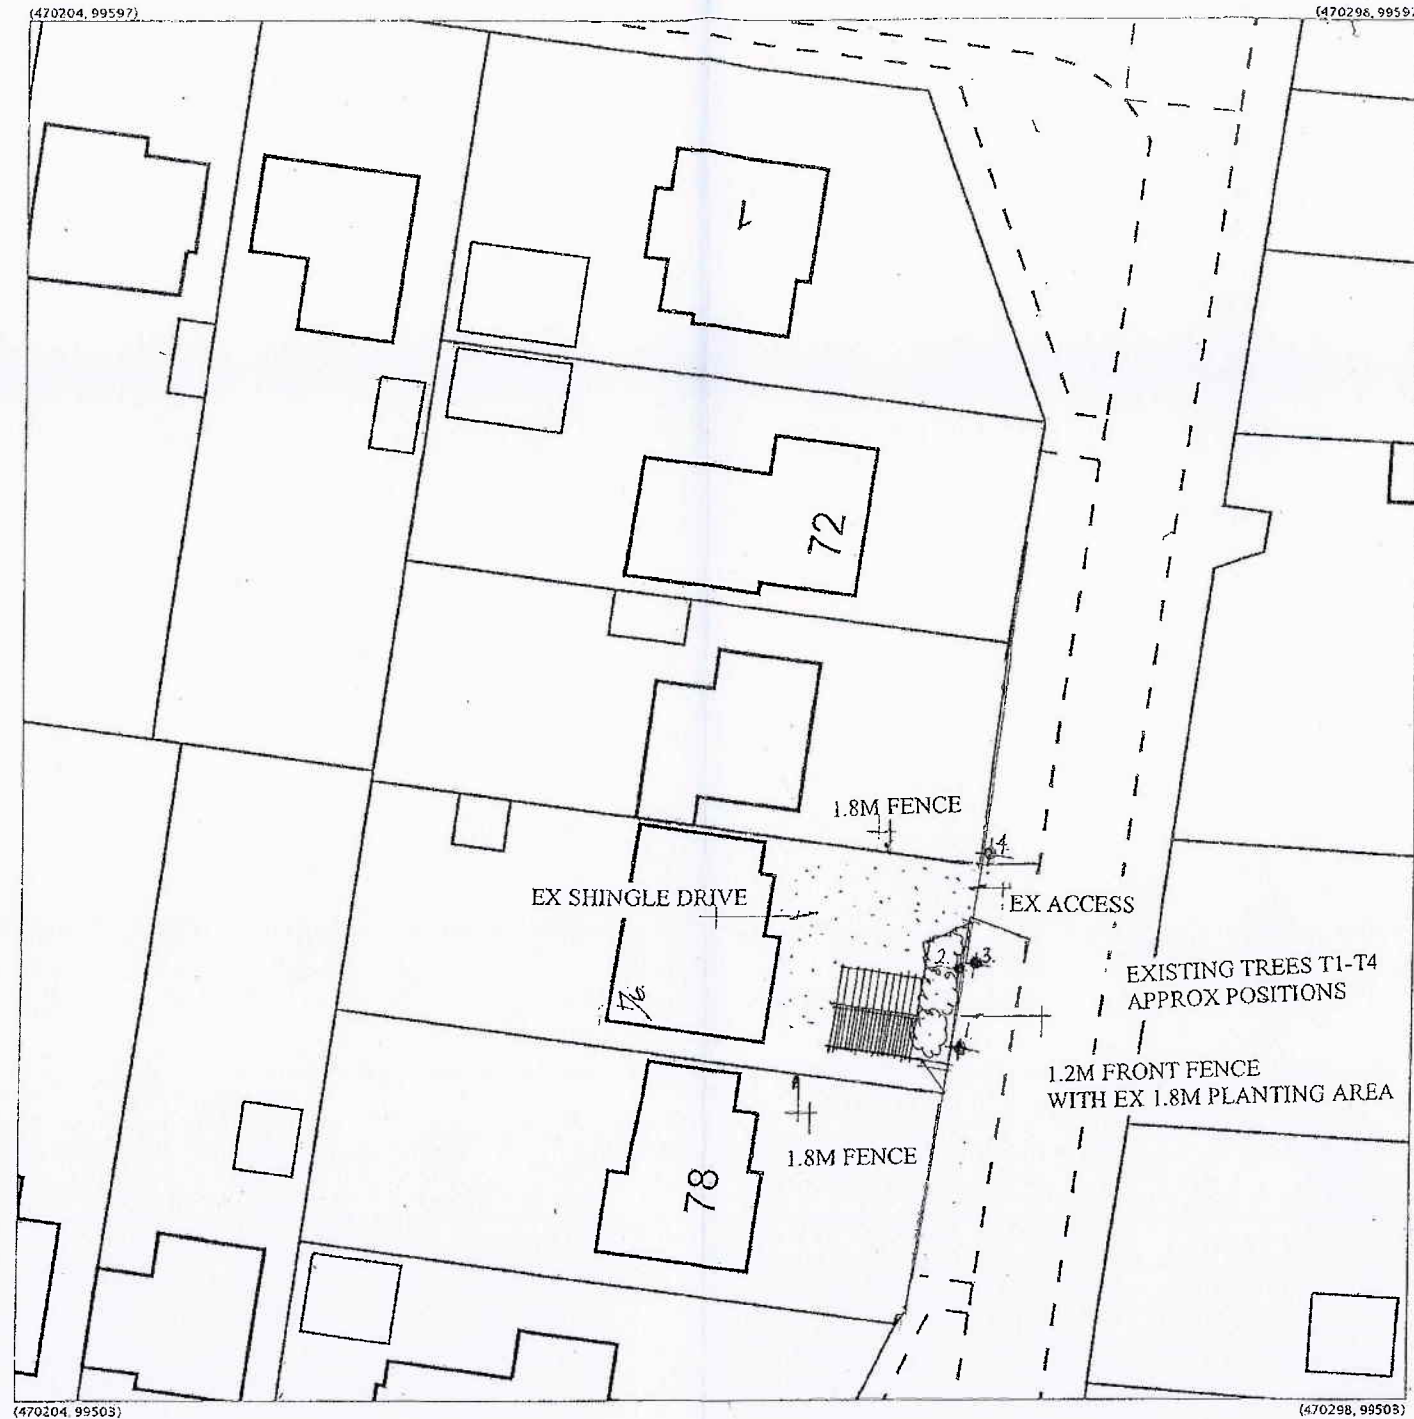

Produced 06 Sep 2012 from the Ordnance Survey National Geographic Database and incorporating surveyed revision available at this date. Reproduction in whole or part is prohibited without the prior permission of Ordnance Survey. © Crown Copyright 2012.

Ordnance Survey and the OS Symbol are registered trademarks of Ordnance Survey, the national mapping agency of Great Britain.

The representation of a road, track or path is no evidence of a right of way. The representation of features as lines is no evidence of a property boundary.



Supplied by: Latitude Mapping Ltd
Reference: OI469494
Centre coordinates: 470251 99550

76 SINAH LANE
HAYLING ISLAND
PO11 0HJ