

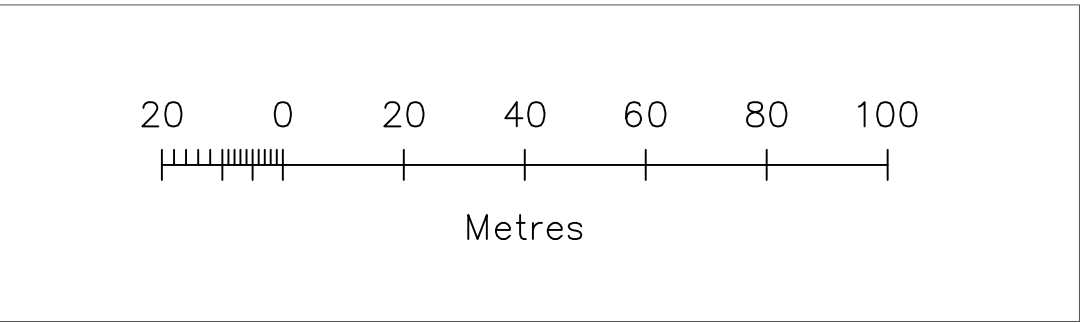
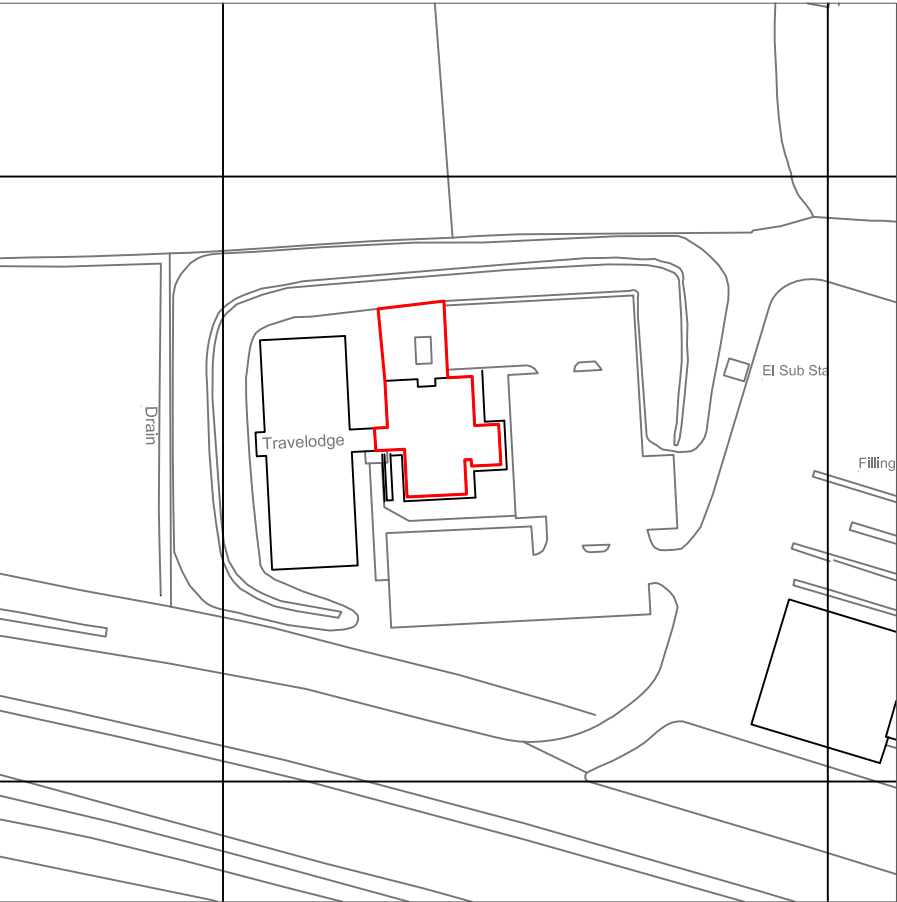


ORDNANCE SURVEY MAP
CENTER COORDINATES: 100041040

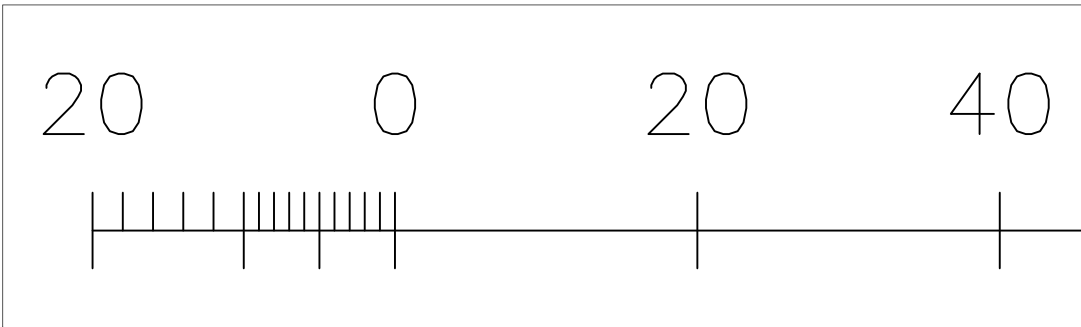

SITE LOCATION PLAN – SCALE: 1:1250 @ A3
SITE AS OUTLINED IN RED
STARBUCKS COFFEE SHOP, A27, EASTBOUND, HAVENT BYPASS, EMSWORTH

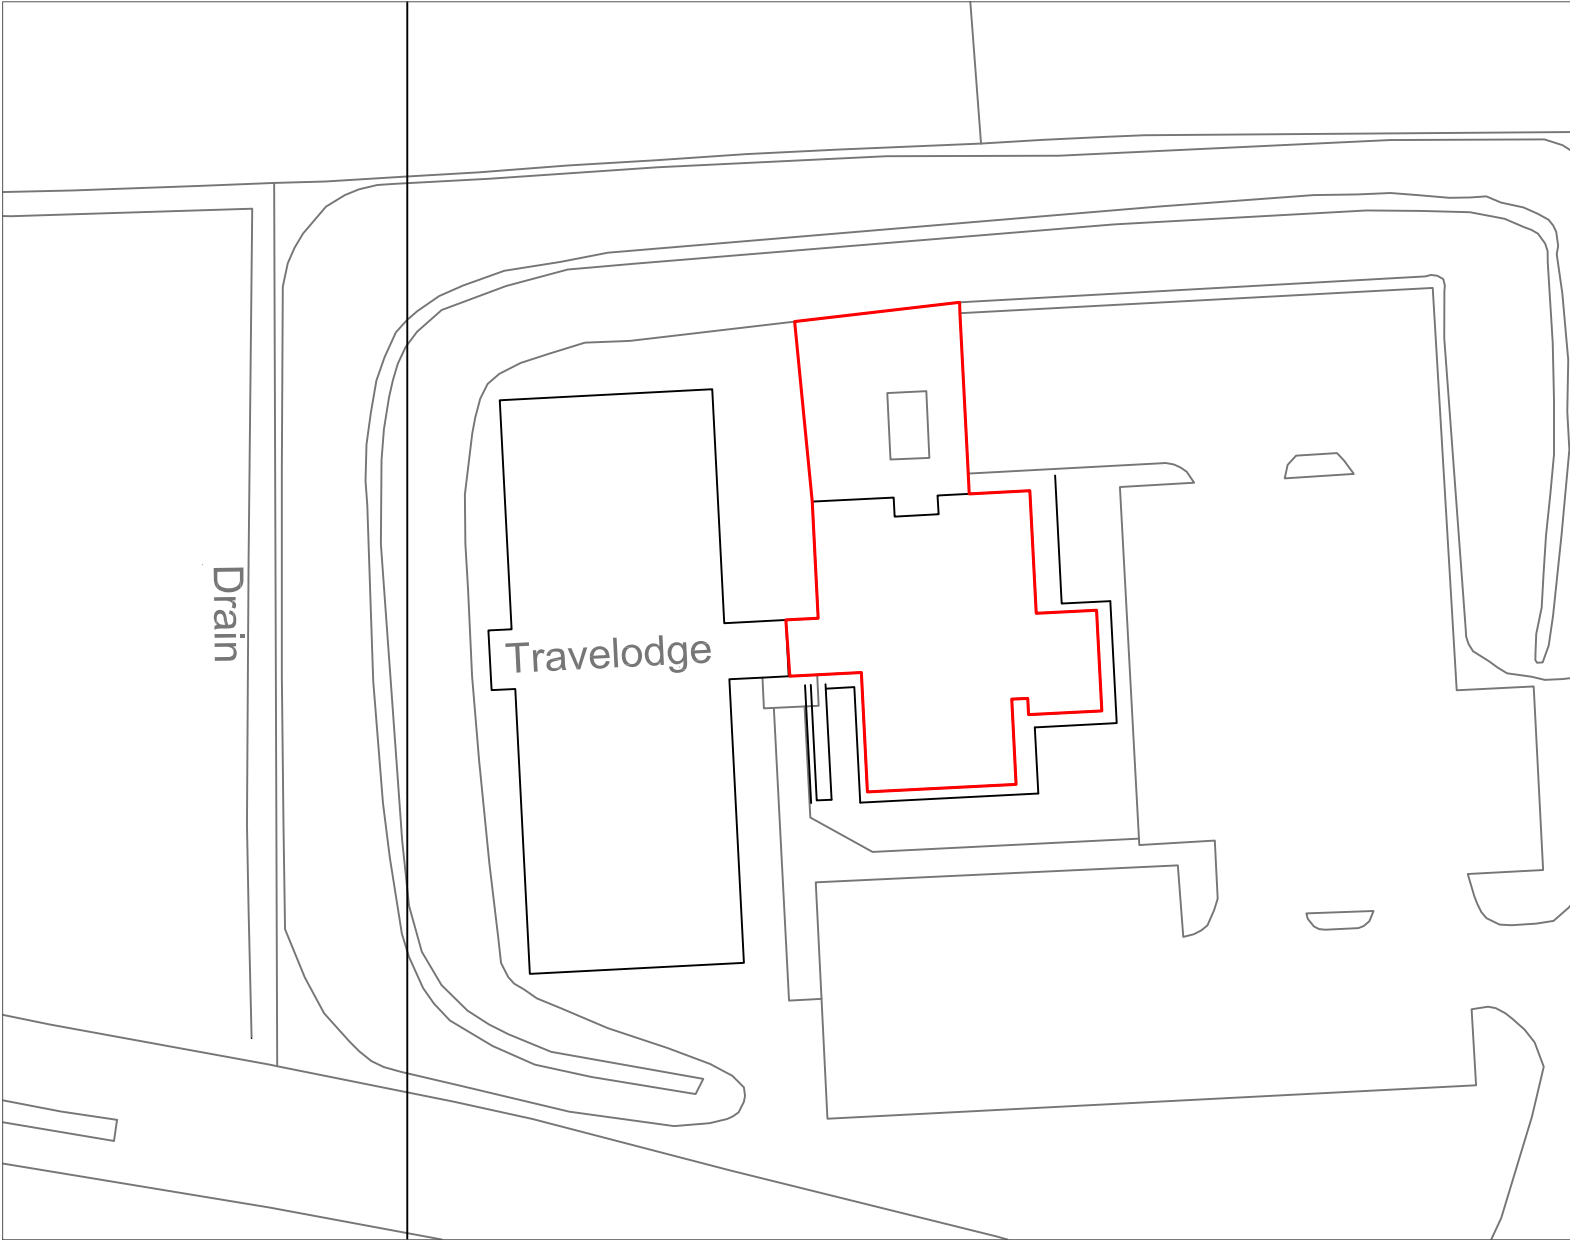

BLOCK PLAN – SCALE: 1:500 @ A3
SITE AS OUTLINED IN RED
STARBUCKS COFFEE SHOP, A27, EASTBOUND, HAVENT BYPASS, EMSWORTH