



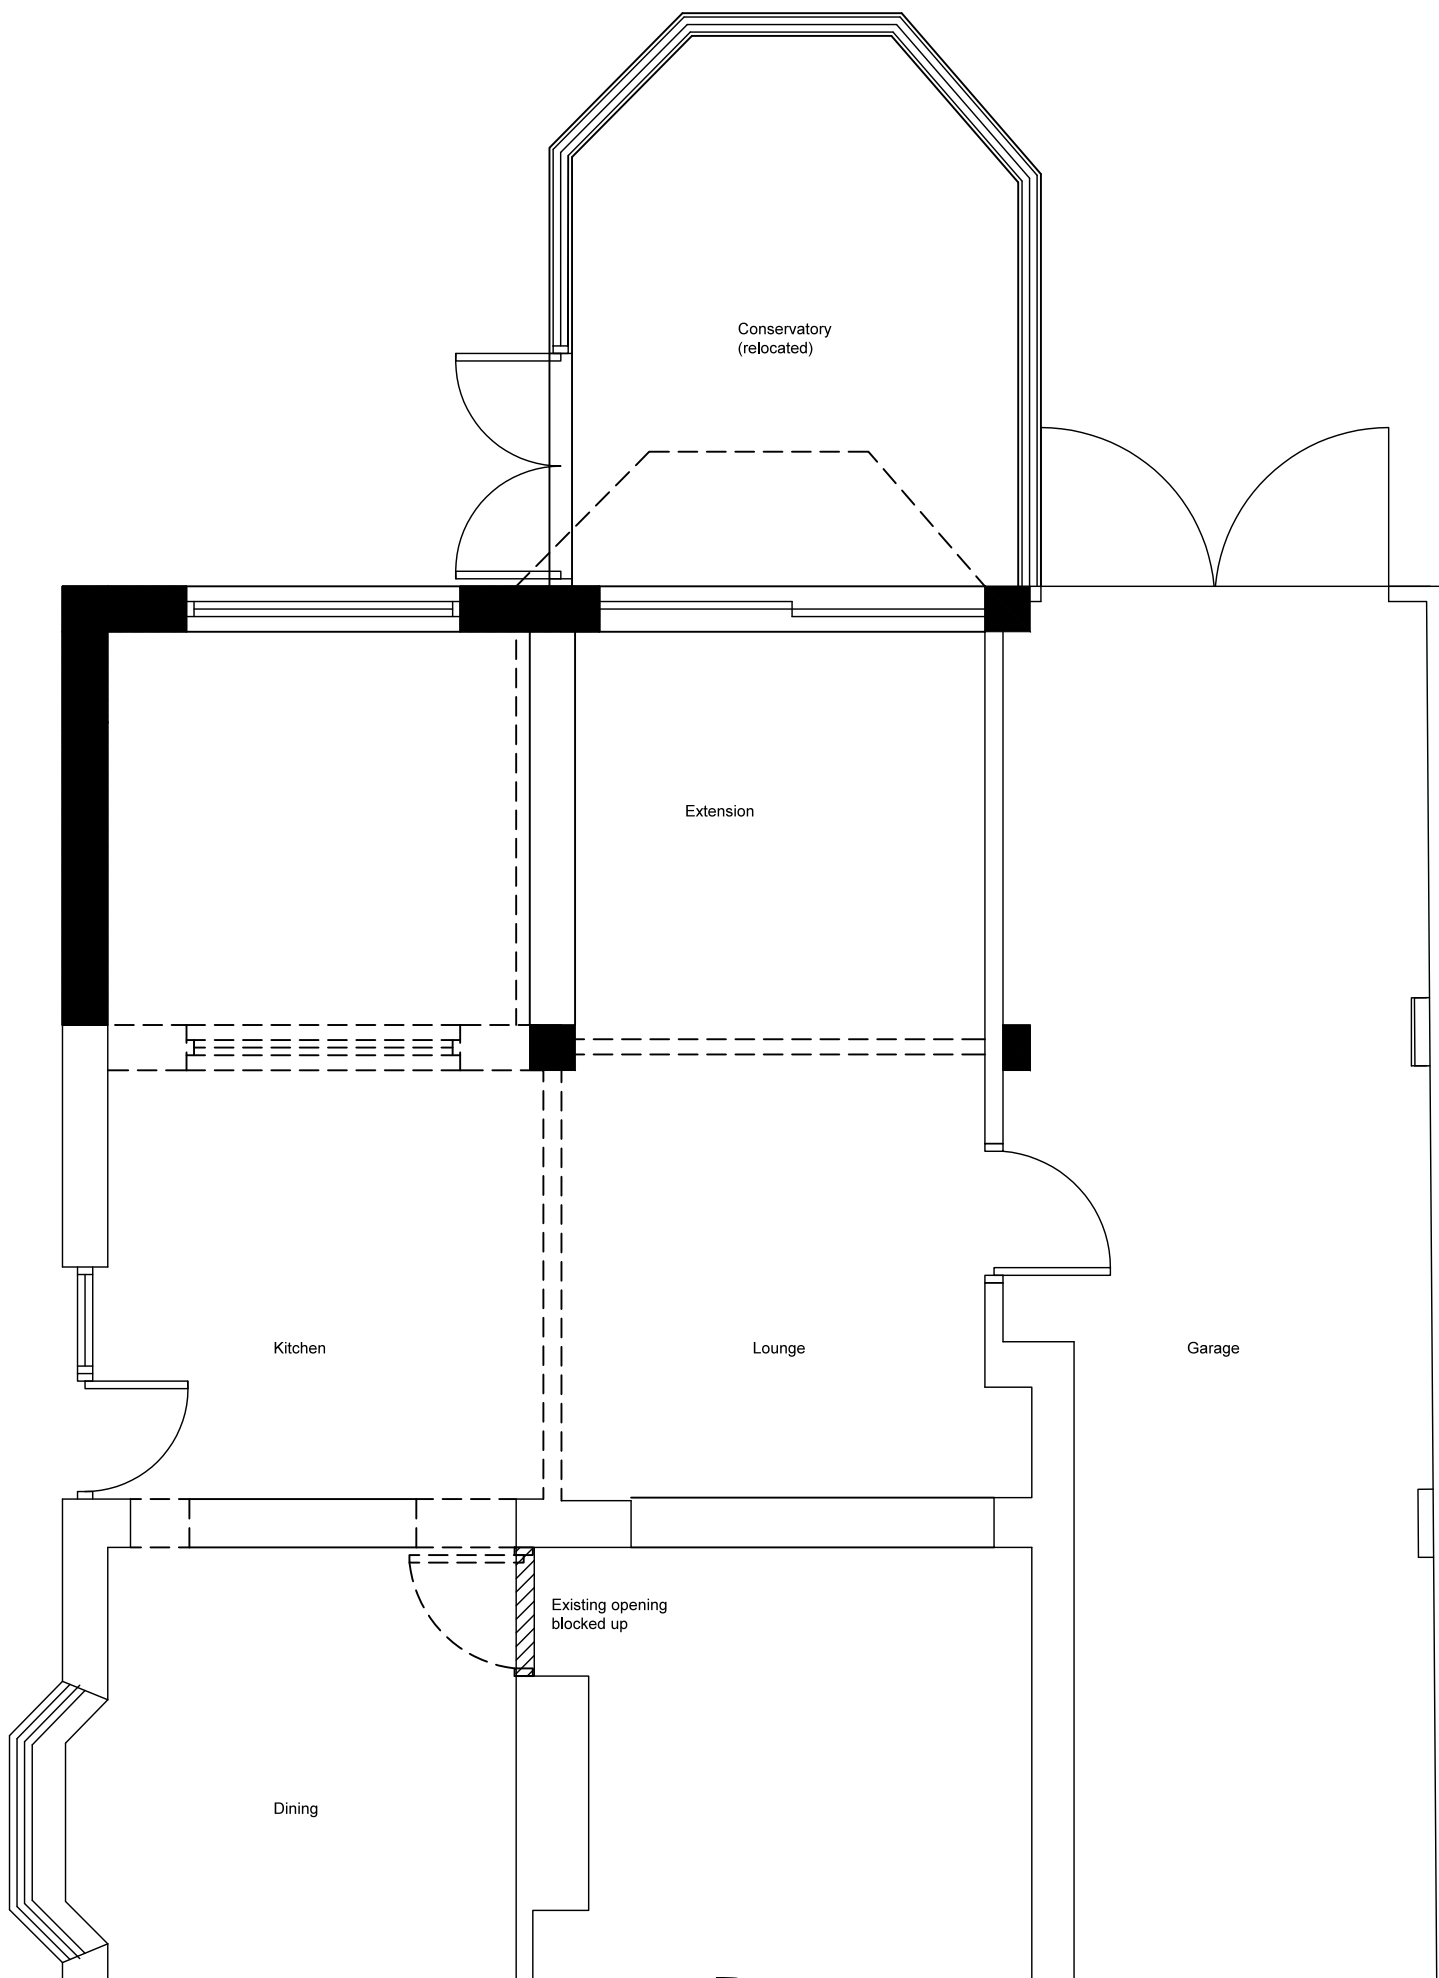

Rear Extension
 Langstone Avenue, Havant
 P200-A
 Proposed Ground Floor Plan 1:50 @ A4

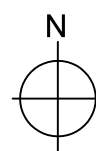

PLANNING ISSUE 29.05.2013