


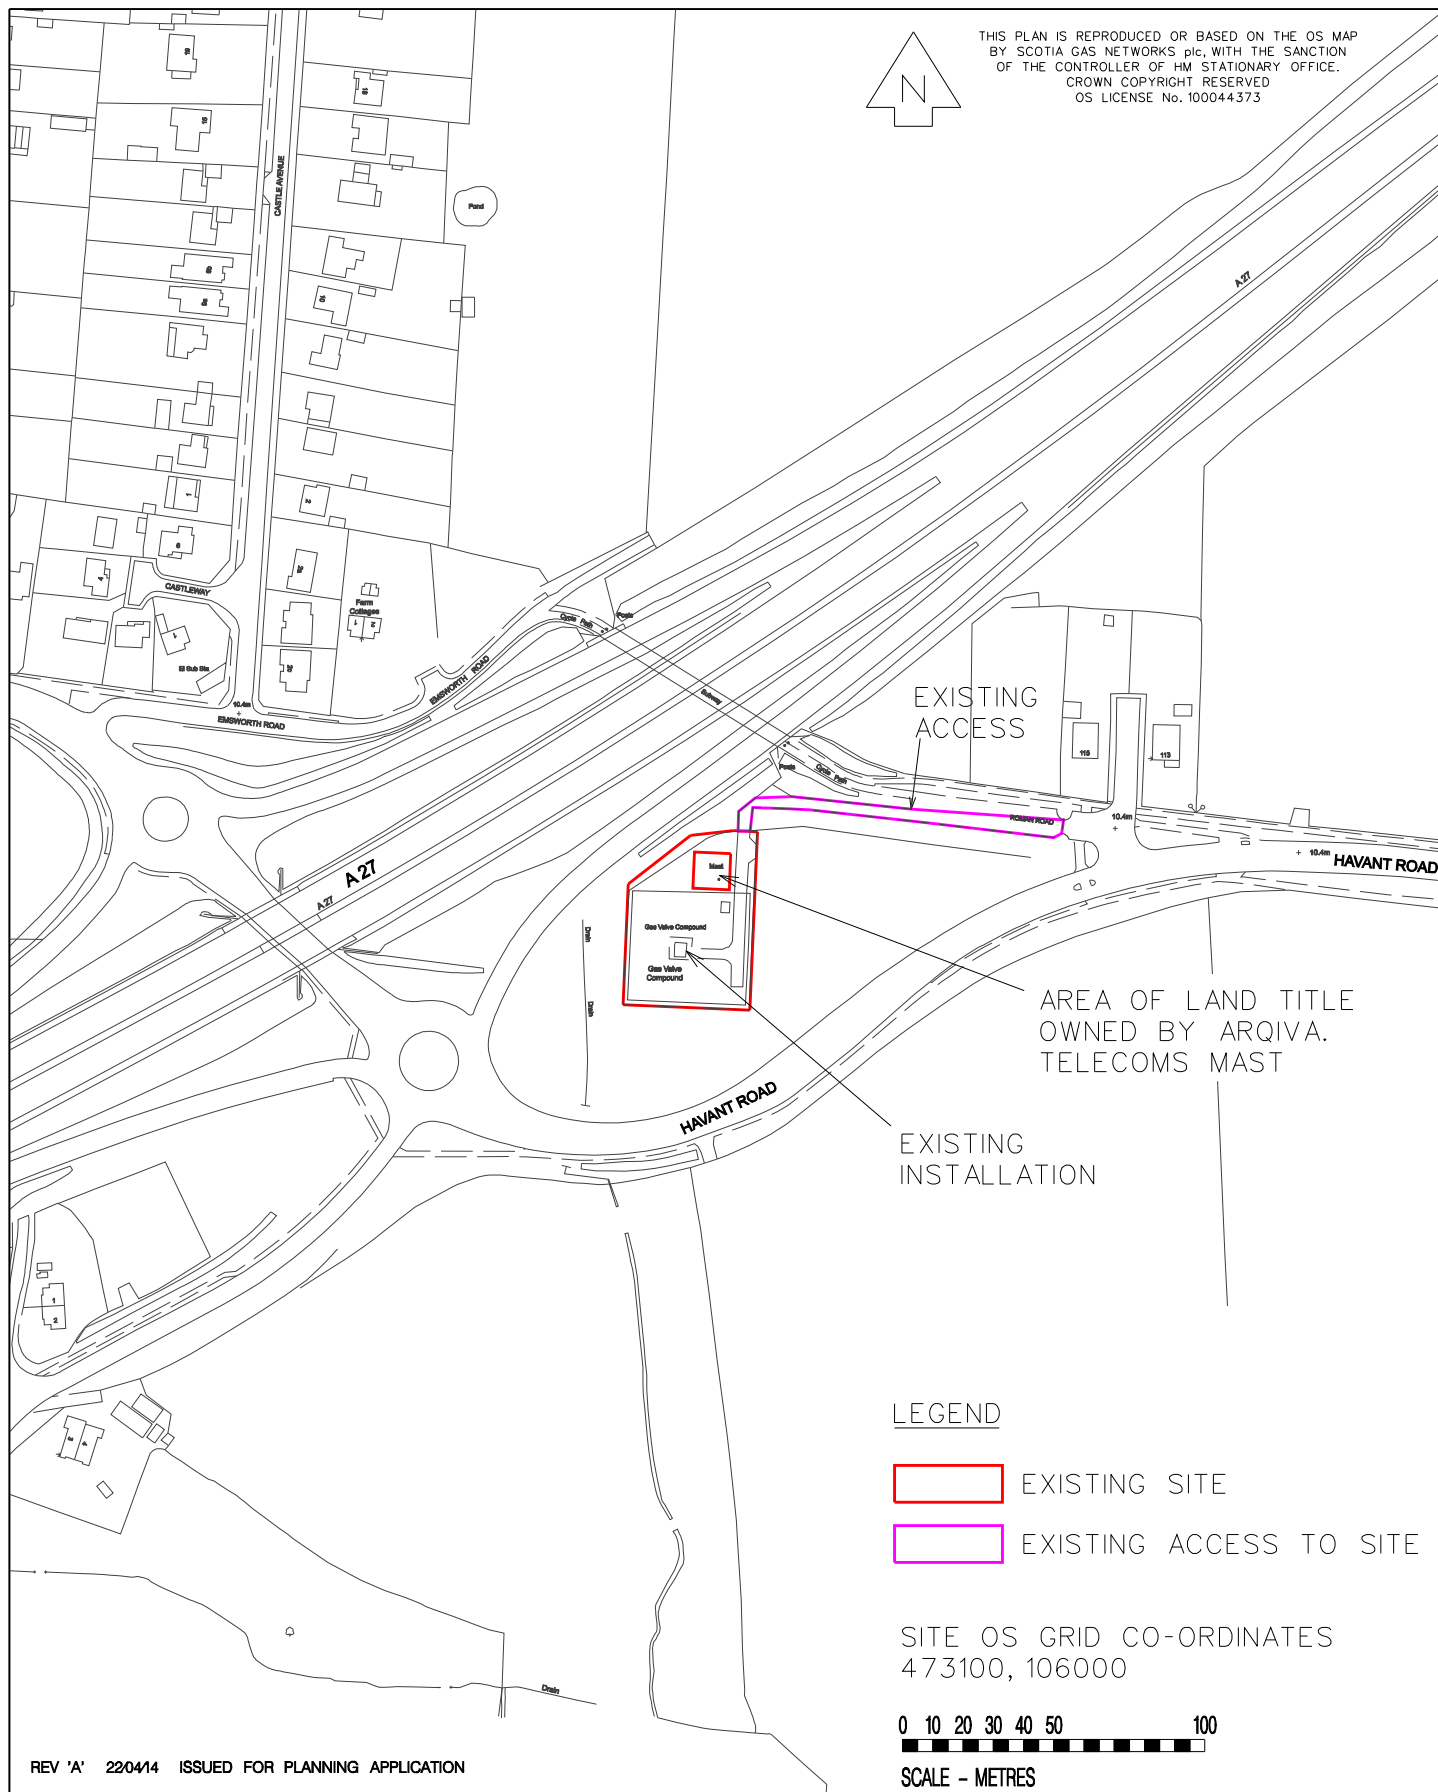

SITE / PROJECT					DRAWING No.		REV.		
WARBLINGTON REGULATOR INSTALLATION					LTSH0063/B/001		A		
TITLE					 Southern Gas Networks A Scotia Gas Networks Company				
PLANNING APPLICATION LOCATION PLAN									
DATE	0414	DR'WN	GH	CHK'D	APPR'D	SCALE	1:1250	A4	© Copyright of Scotia Gas Networks Ltd