

NOTES

Permission is granted to scale from this drawing for the purpose of Local Authority Planning Approval only. In all other circumstances DO NOT scale from this drawing. Please contact this office for any additional information required.


Contractors, Sub Contractors and Suppliers are to check all relevant dimensions and levels of the site and building before commencing any shop drawings or building work. Any discrepancies should be recorded to the Architect.

Where applicable this drawing is to be read in conjunction with the Consultants' drawings.


This drawing is the copyright of Tetlow King Ltd &. All rights reserved. Ordnance Survey Data © Crown Copyright. All rights reserved.

Licence No. 100007359


| REV | DESCRIPTION | DATE | AUTHOR | CHECKED |
|-----|-------------|------|--------|---------|
|-----|-------------|------|--------|---------|

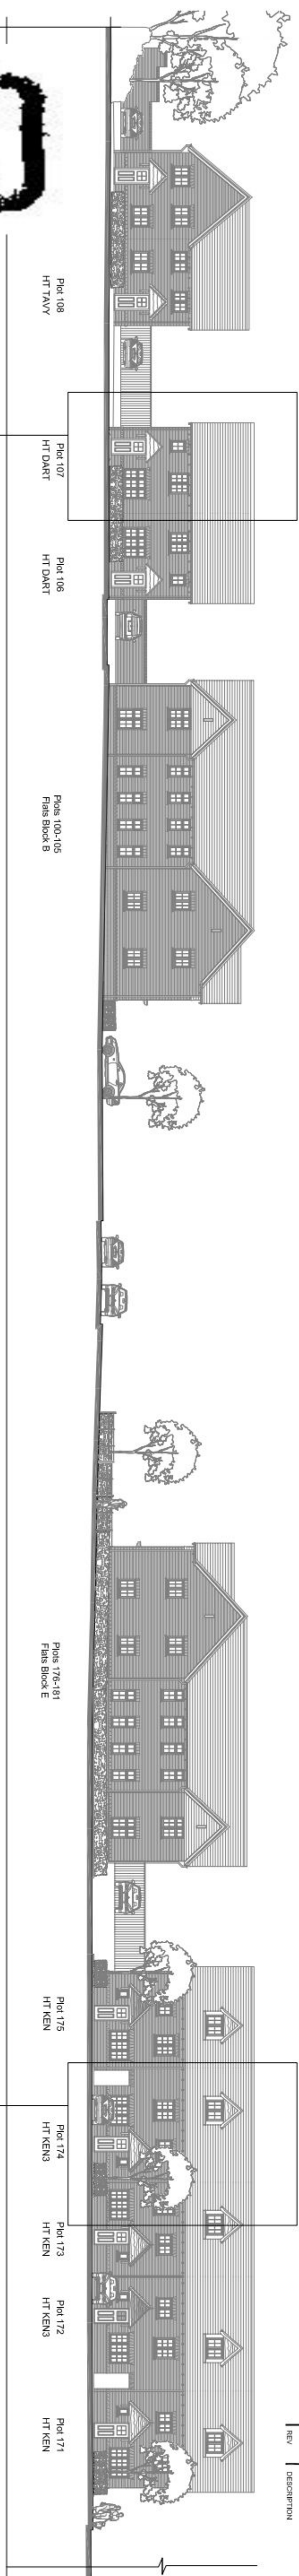

10m  
15m

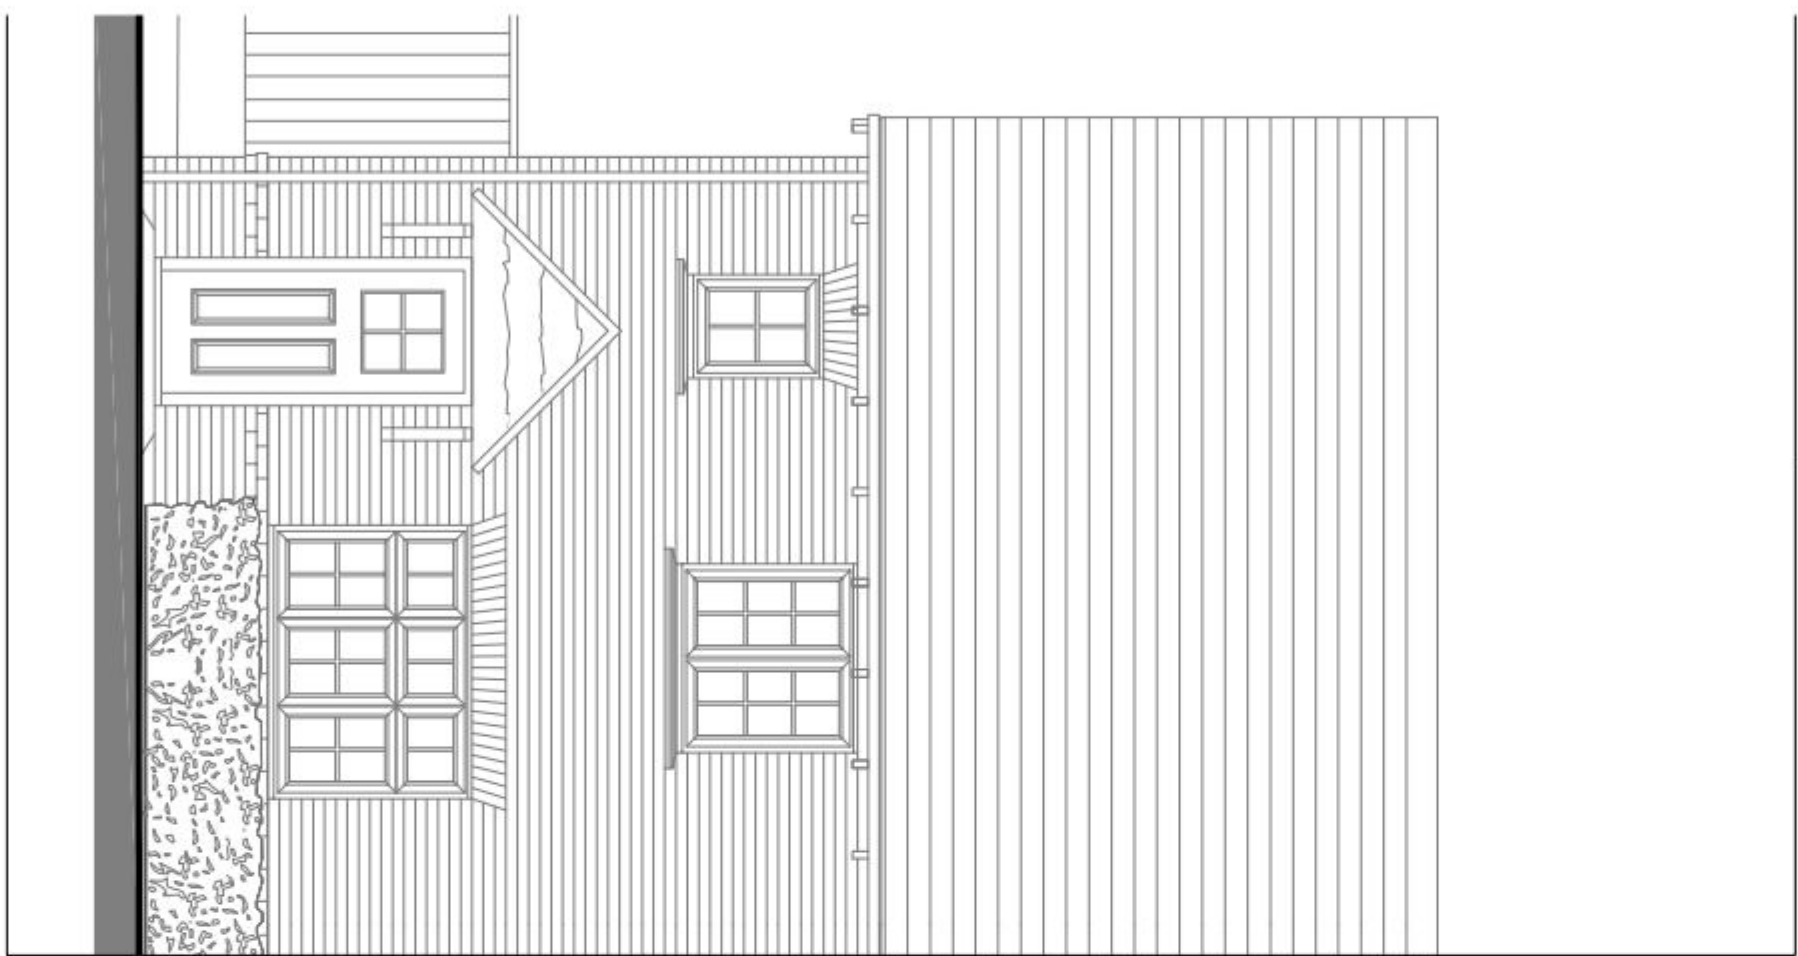

scale 1:50  
0 1m 2m 3m

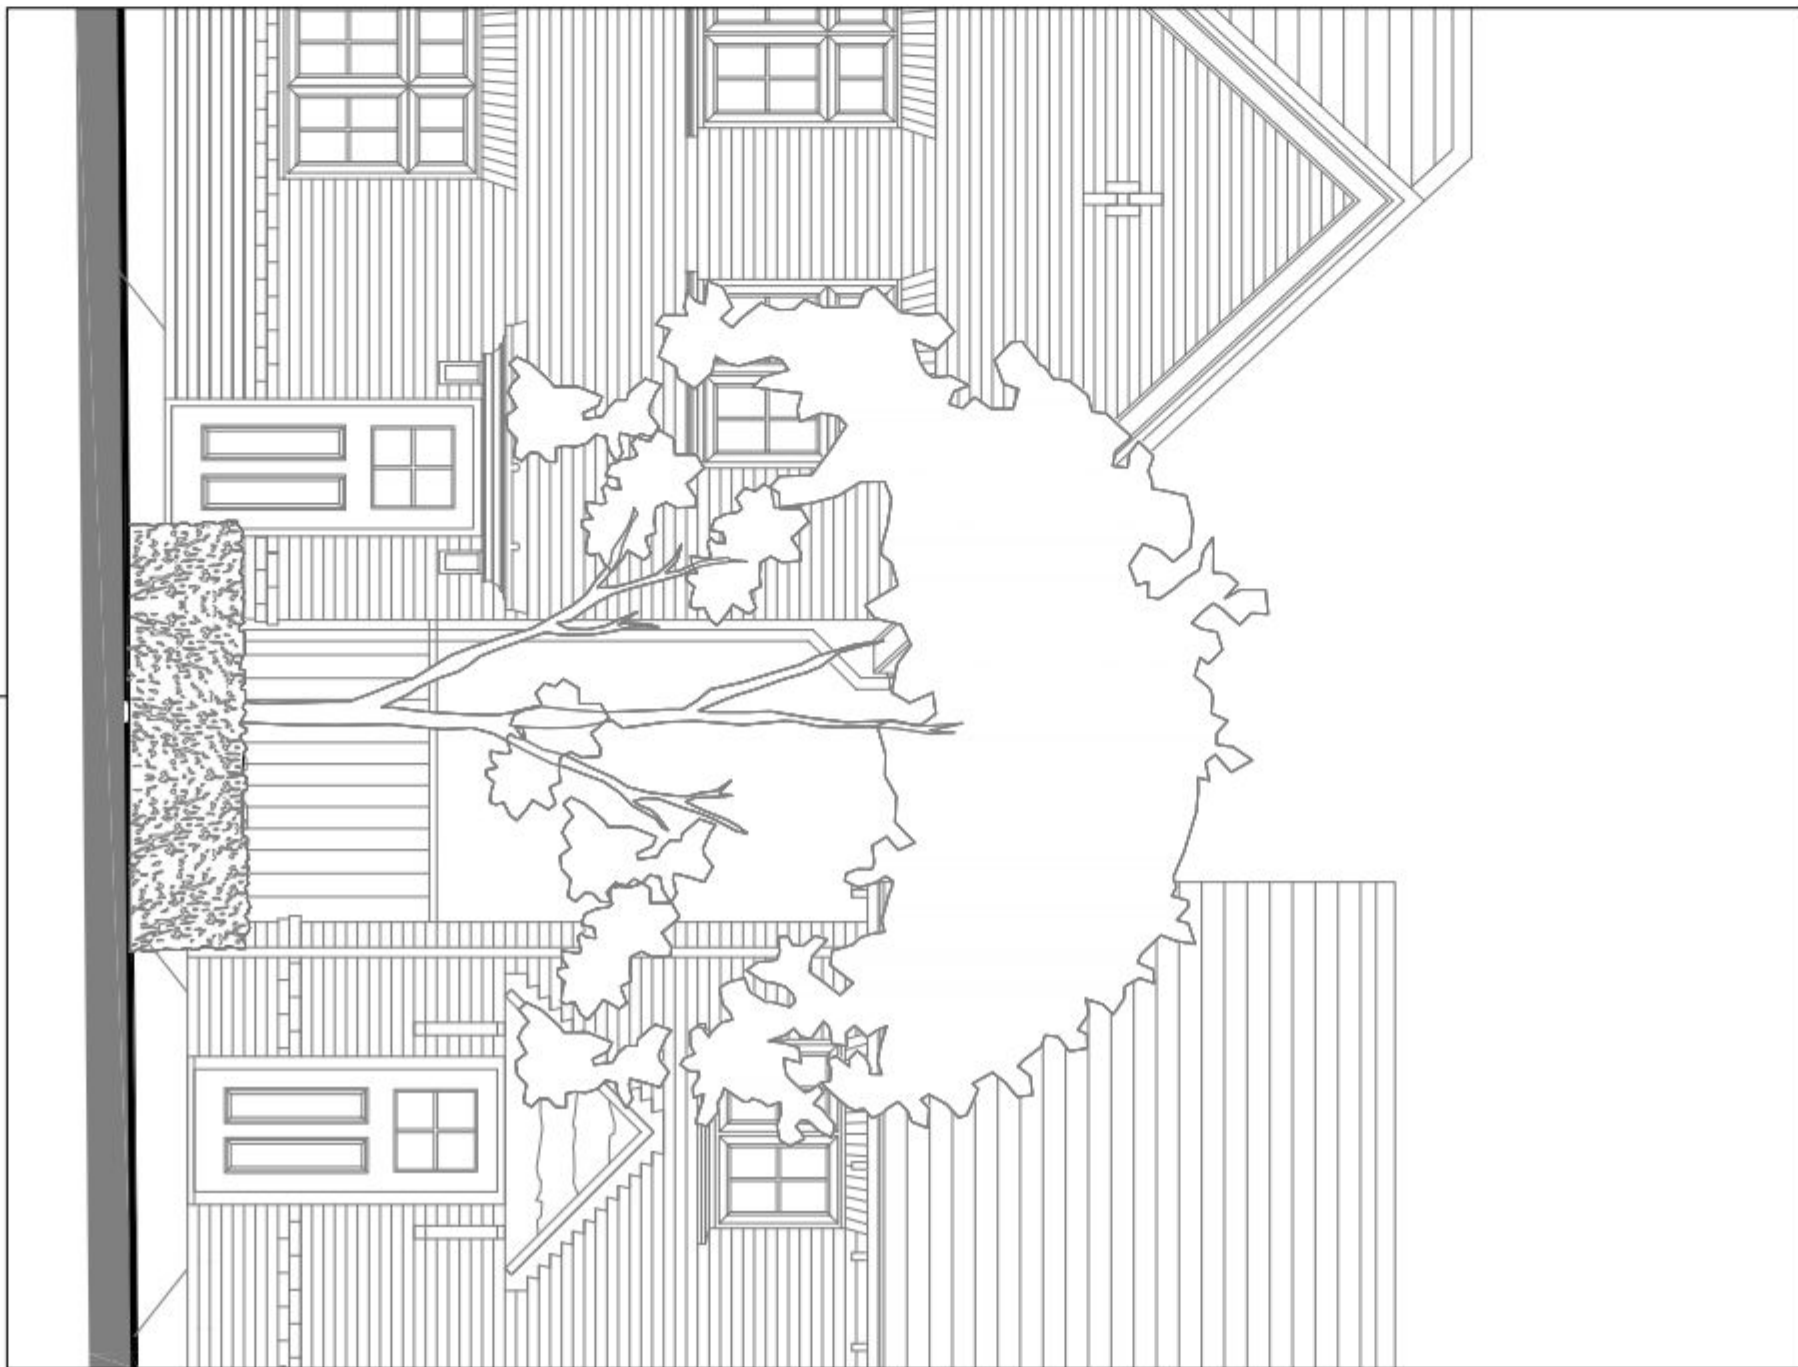

scale 1:50  
0 1m 2m 3m



scale 1:50  
0 1m 2m 3m



Location Plan

PLANNING



ARCHITECTS URBAN DESIGNERS SUSTAINABILITY CONSULTANTS  
Building 302, The Grange, Kew Green, Kew, Richmond, Surrey, TW9 1JG  
Tel: 0181 871 3511 Fax: 0181 871 3512 Web: www.tetlowking.co.uk

PROJECT

Berewood, Phase 2  
Waterlooville  
For: Redrow Homes (Southern)

DRAWING

Street Scenes  
Sheet 3 of 3

| SCALE         | DATE     | AUTHOR | CHECKED |
|---------------|----------|--------|---------|
| As shown @ A1 | Jan 2014 | AS     |         |

| DWG NO.    | DRAWING NO. | REV |
|------------|-------------|-----|
| REDR130524 | SE03        |     |