



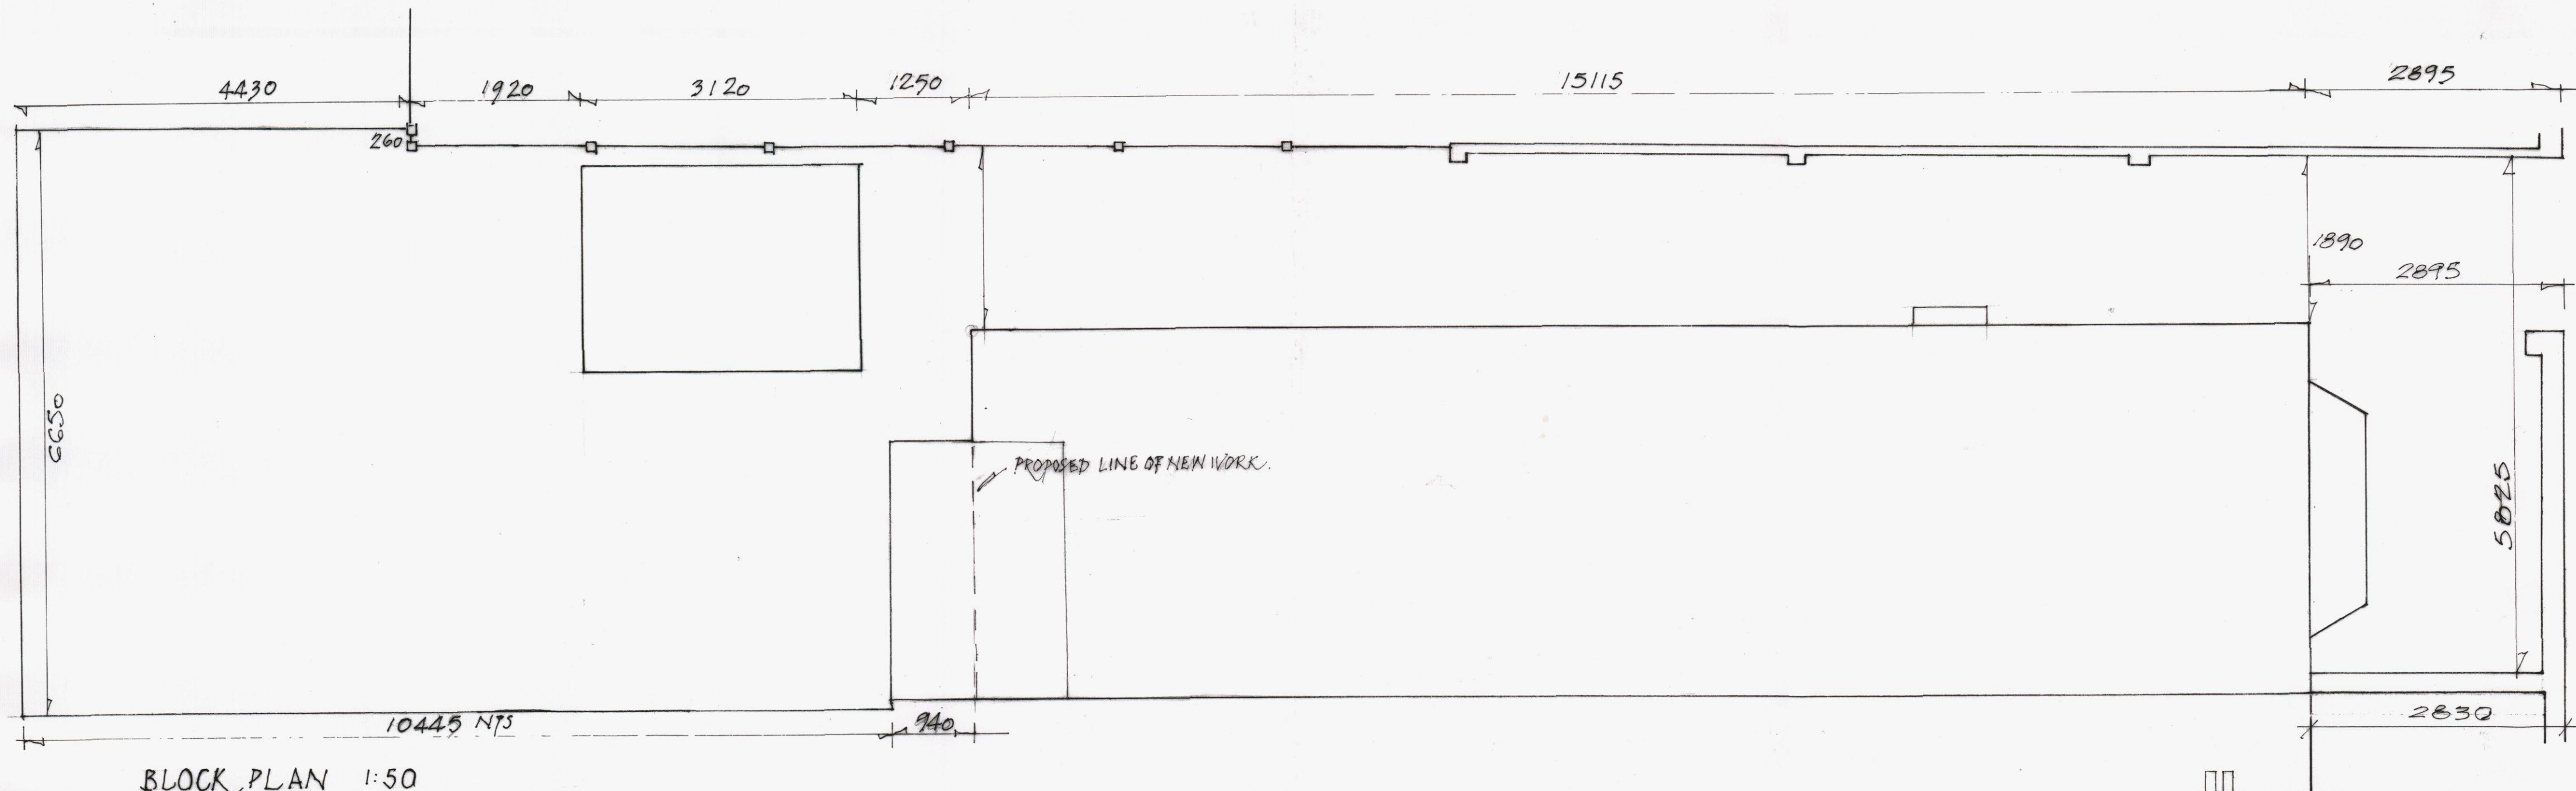

BLOCK PLAN 1:50

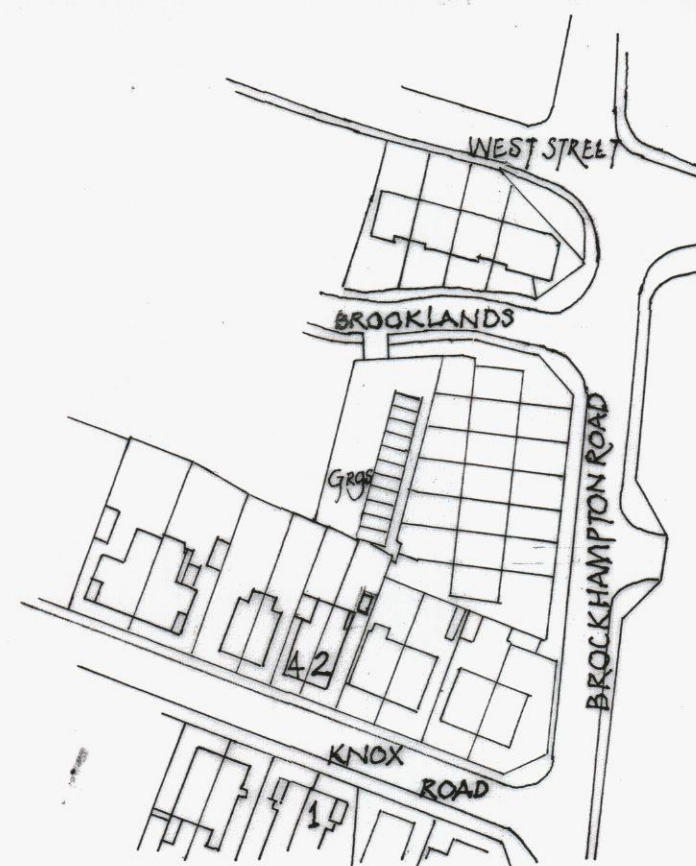


LOCATION PLAN 1:1250




AVERAGE SITE AREA 184 m²
 PROPOSED BUILT AREA 62.73 m²

PROPOSED EXTENSION TO NO.2

EXISTING LEANT TO CONSERVATORY
 TO NO. 4.

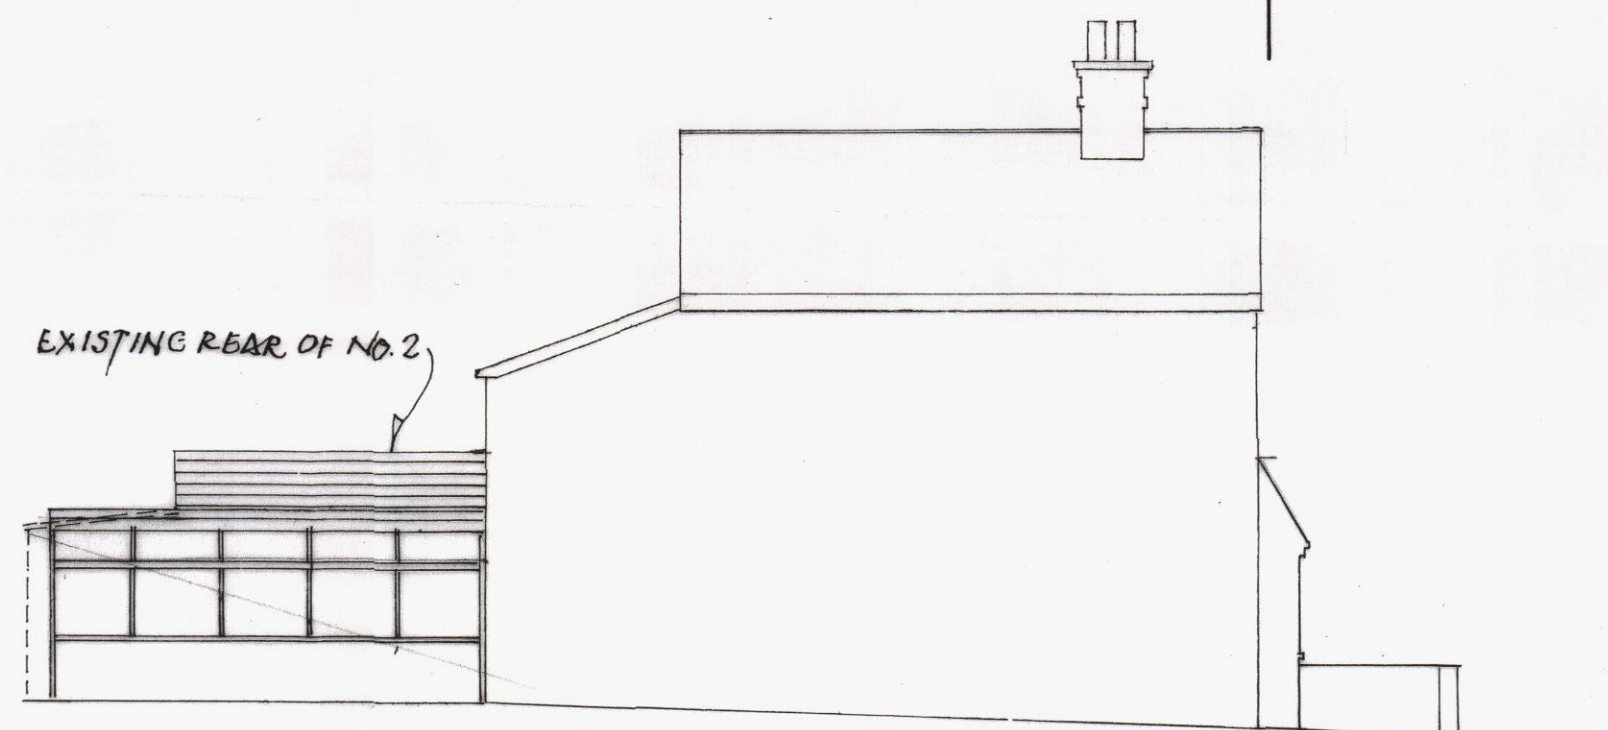

EXISTING WEST ELEVATION NO.4 & PART NO.2.

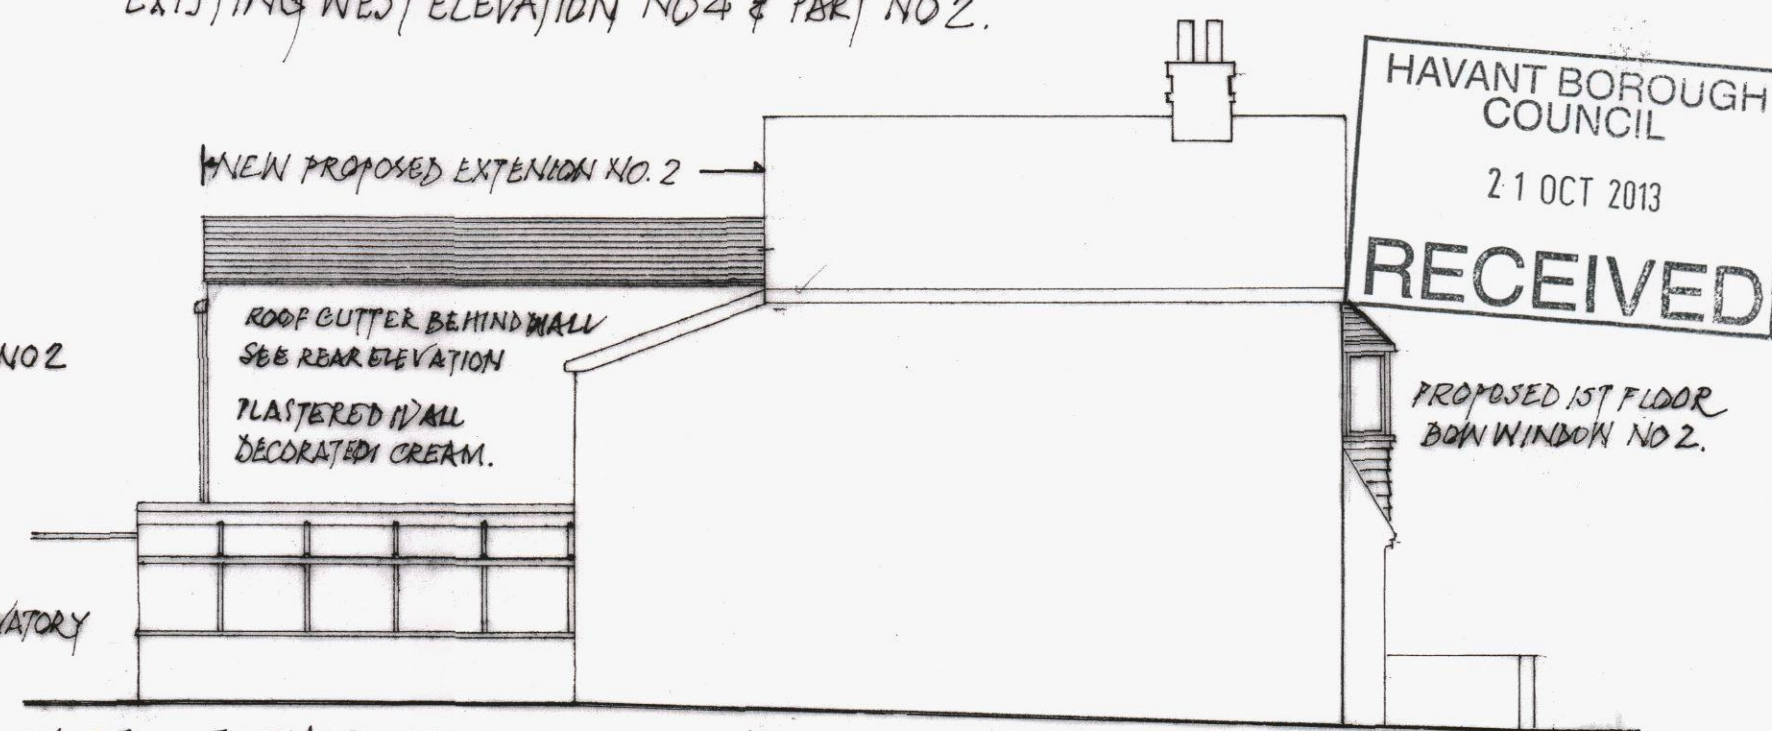

WEST ELEVATION OUTLINE OF NO.4, SHOWING WEST ELEVATION OF
 PROPOSED DEVELOPMENT OF NO.2.

REV A 15 10 13 WEST ELEVATION EXISTING &
 PROPOSED ADDED. POSN OF NO.4 CONSERVATORY
 SHOWN ON LOCATION PLAN.

ON BEHALF OF: MR & MRS MARK TAYLOR
 2 KNOX ROAD, HAVANT, HAMPSHIRE PO9 1NP

BY TREVOR NEWMAN MA. CANTAB
 160 STUBBINGTON LANE
 FAREHAM HAMPSHIRE PO14 2NQ
 01329 661611

2 KNOX ROAD HAVANT
 BLOCK PLAN 1:50
 LOCATION PLAN 1:1250

MT 002 1:50 & 1:1250
 17 IX 13 PLANNING A 15:10:13

HAVANT BOROUGH COUNCIL
 21 OCT 2013
RECEIVED