


existing and new paths on communal land (blue hatch)

extent of new conservatory (solid purple hatch)

55 Athena Avenue, Waterloooville 'Application site'

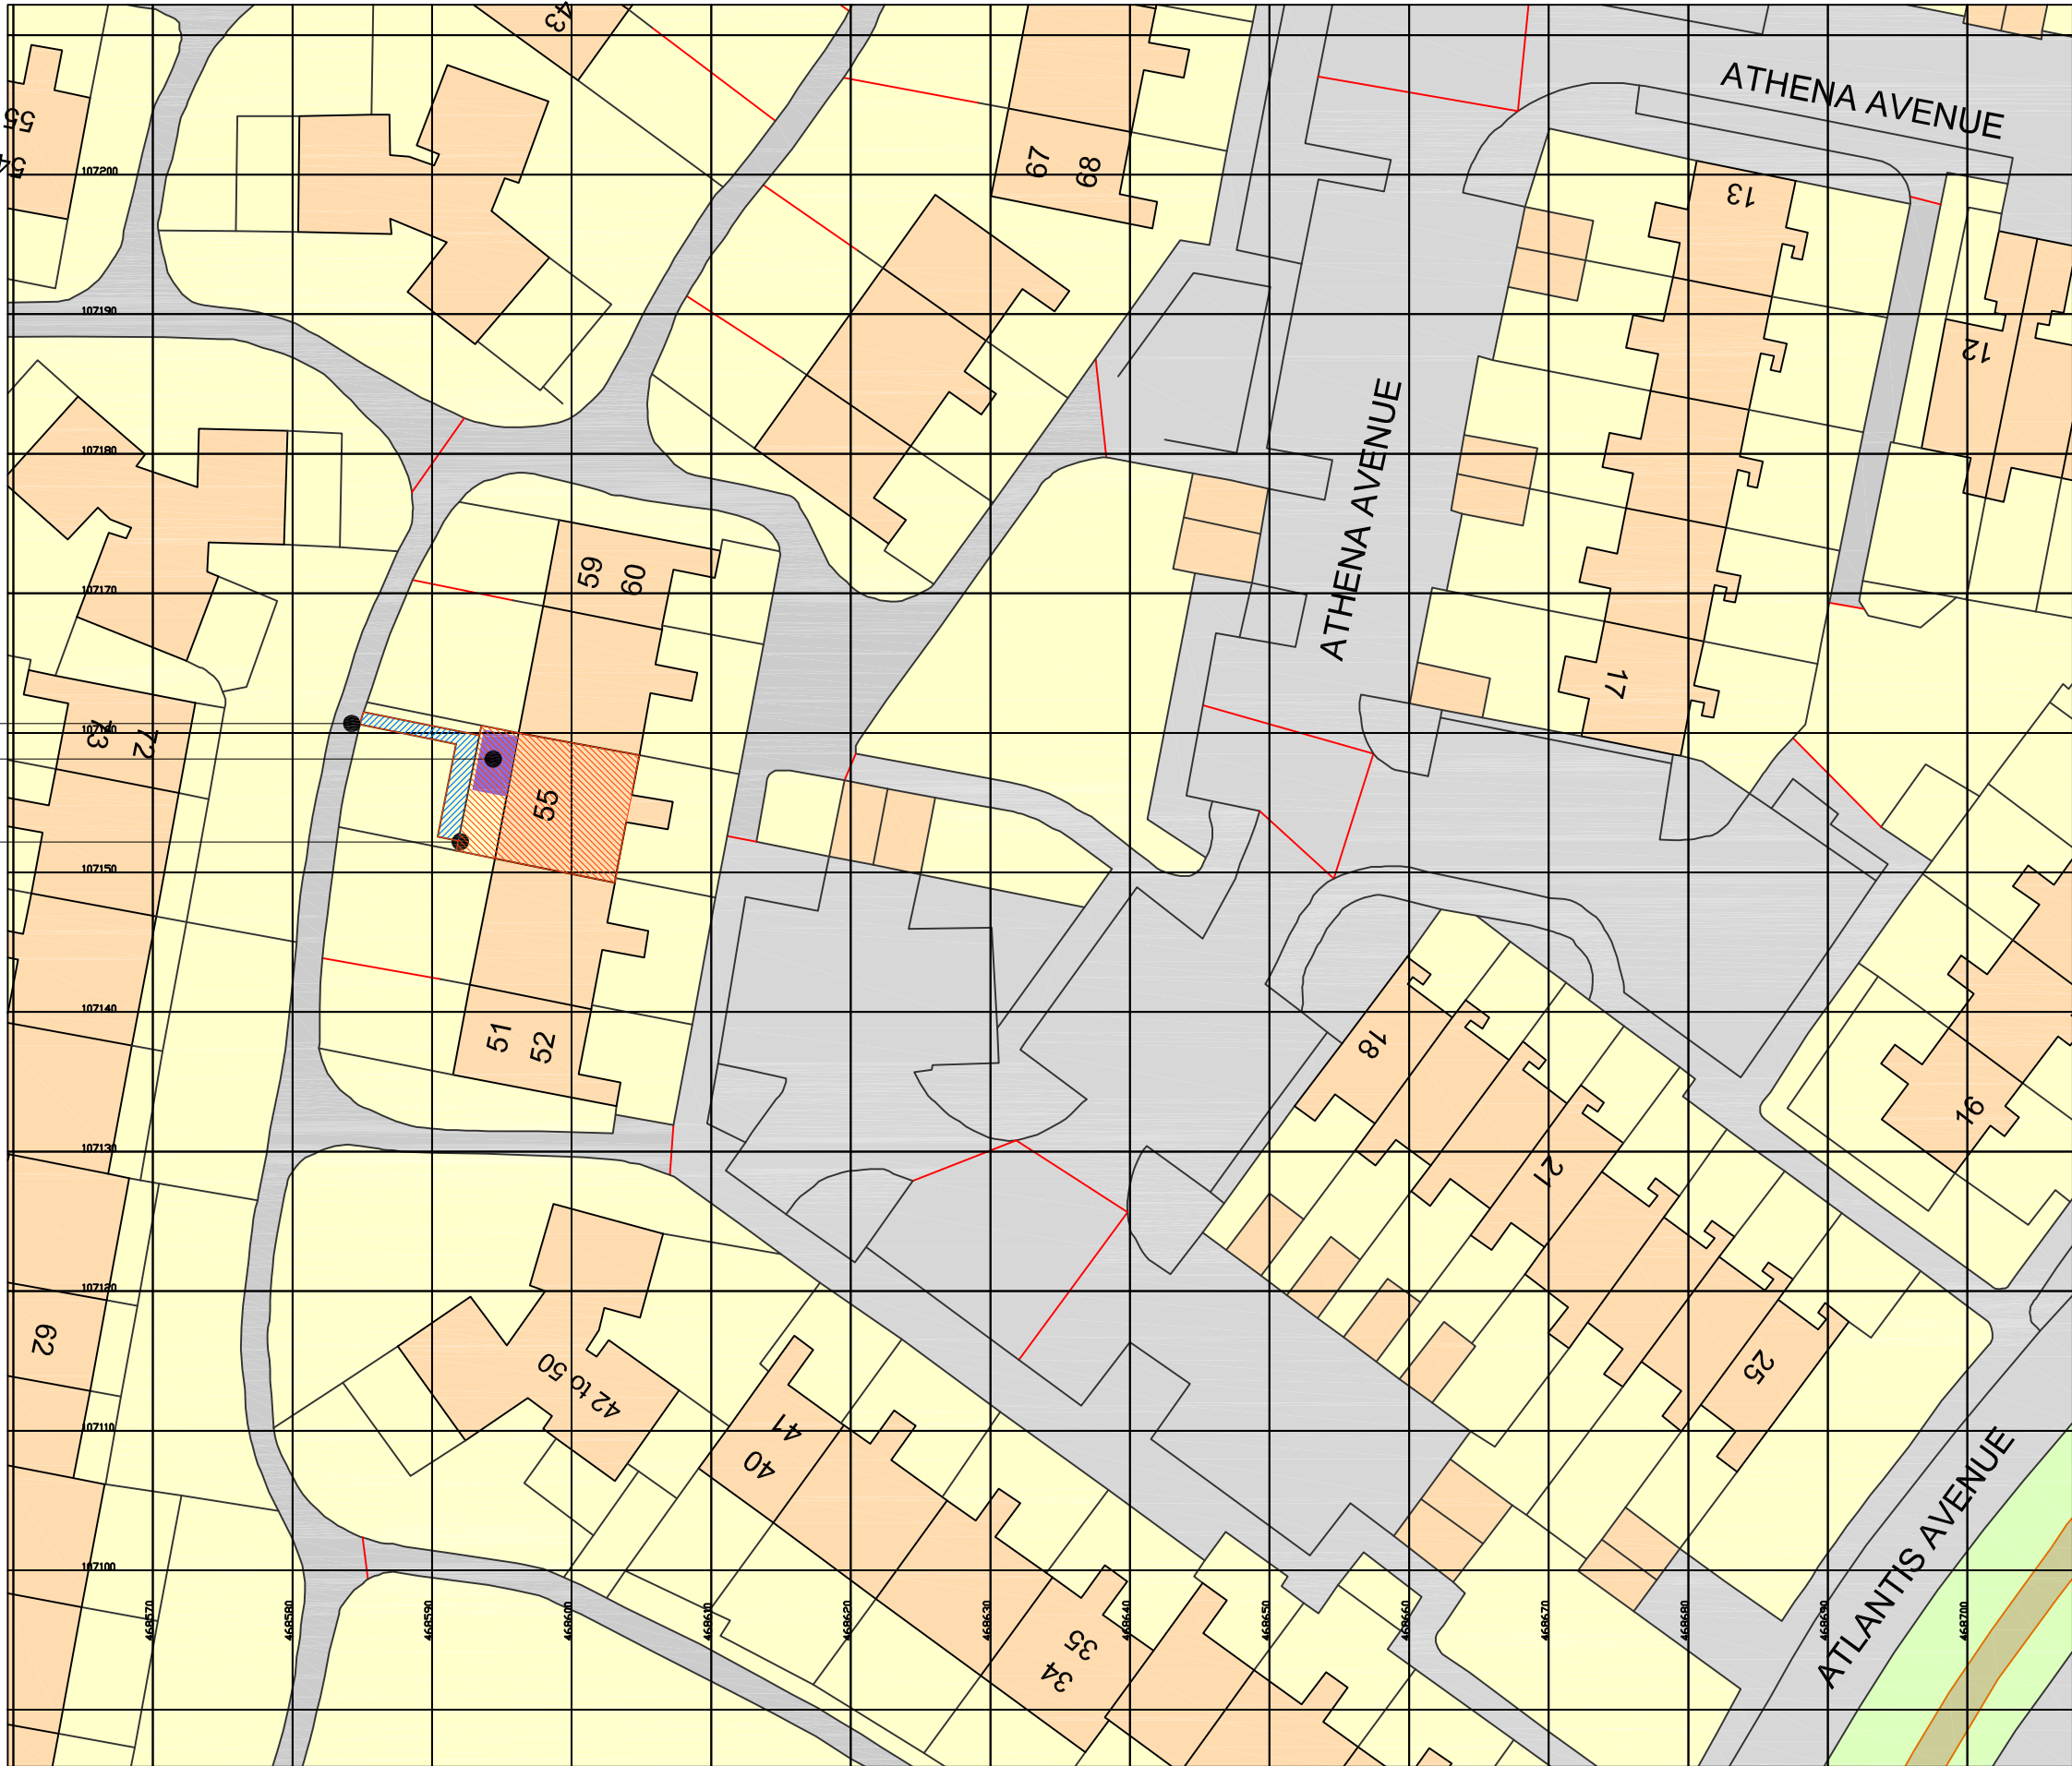


Ordnance Survey, (c) Crown Copyright 2014. All rights reserved. Licence number 100022432

block plan scale 1:500


existing and new paths on communal land (blue hatch)

extent of new conservatory (solid purple hatch)

55 Athena Avenue, Waterloooville 'Application site'

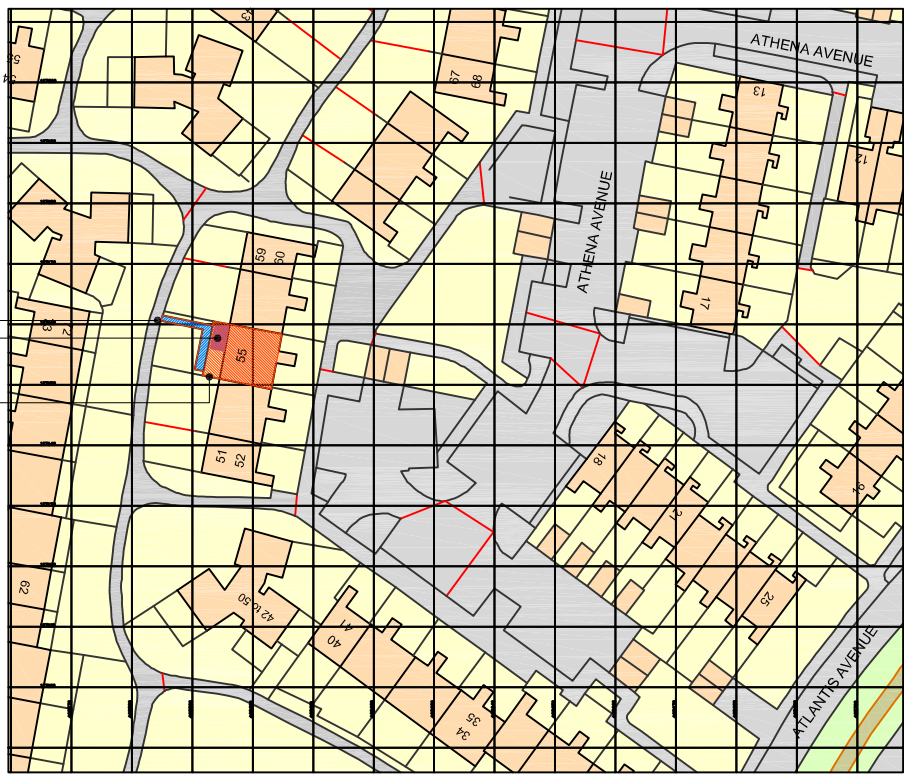


location plan scale 1:1250

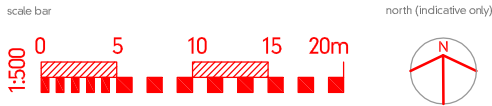

© THE STEVEN BARLOW PARTNERSHIP (UK) 2014

TSBP architecture

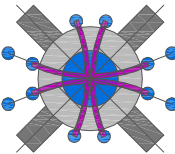

The Steven Barlow Partnership
81 Manor Road Kingston Portsmouth Hampshire PO1 5LB United Kingdom
+44(0)800 756 9776
info@tsbp-architecture.co.uk www.tsbp-architecture.co.uk

Chartered Institute of Architectural Technologists Registered Practice - Principal: Steven V. Barlow MCAT

disclaimer
This drawing is protected by copyright of THE STEVEN BARLOW PARTNERSHIP under The Copyright, Designs and Patents Act 1988 and the reproduction or use in any form without prior written consent from THE STEVEN BARLOW PARTNERSHIP will be an infringement of copyright.
Only the original drawing should be relied on. Plans are liable to distortion in transmission to the web. Do not scale off this drawing in any event except for planning application purposes. Figure dimensions must be used if in doubt contact THE STEVEN BARLOW PARTNERSHIP.
Contractor to check and verify all levels, datum's and dimensions on site and shall report any discrepancies or omissions to THE STEVEN BARLOW PARTNERSHIP prior to commencement of work and during construction phase. This drawing is to be read and understood in conjunction with structural, mechanical, electrical and/or any other consultant's documentation as may be applicable to the project prior to the commencement of work and it's duration.
This drawing including notes has been prepared and produced for the client named for the project detailed and solely for the purposes indicated and is not intended for use by any other person or for any other purpose.

client	Mr. SIMON HOLDER.			
project	Erection of new lean-to conservatory, 55 Athena Avenue, Waterloooville. PO7 8AF.			
drawing title	Block and Location Plans			
date	01 MARCH 2014	work stage	project	drawing number
scale	1:500/1:1250	paper size	A2	E.0425.002.01
revision/s	01 11 April 2014 Paths added			

planning/building regulations