
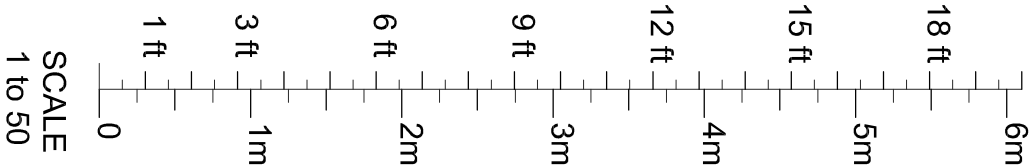
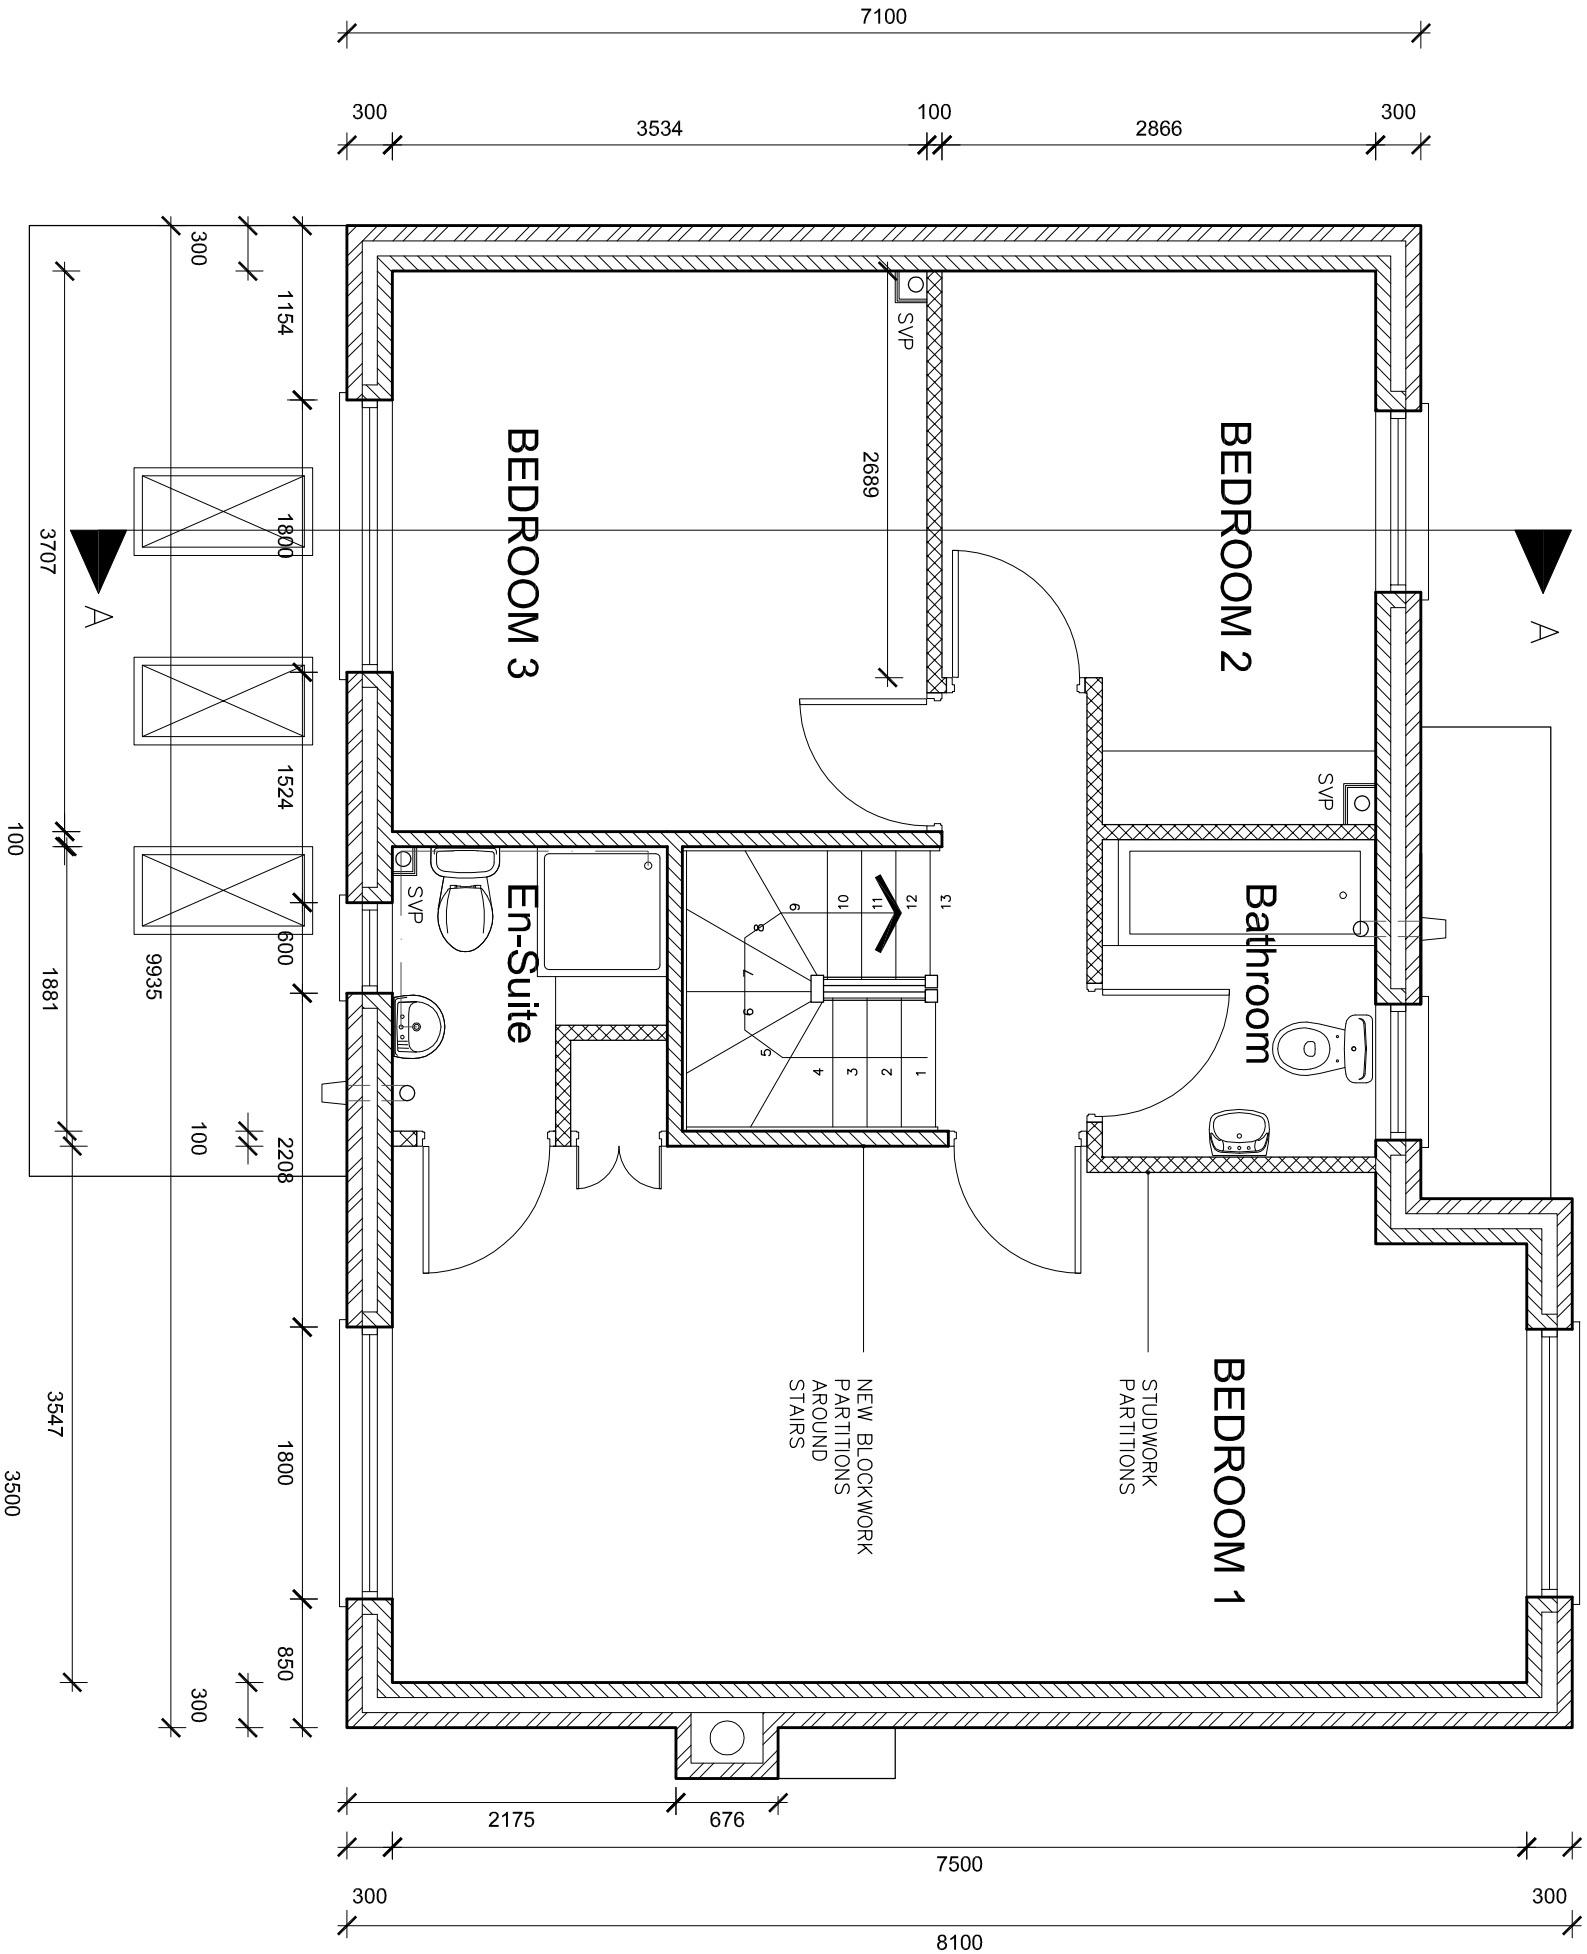


SCALING AND DIMENSIONS:
DIMENSIONS MUST NOT SCALE FROM THIS DRAWING **
PLANNING PERMISSIONS FOR PLANNING PURPOSES. WE CANNOT ACCEPT RESPONSIBILITY FOR SCALED INACCURACIES.
All dimensions to be checked on site prior to commencement of any work, notify designer of any discrepancies before ordering materials.

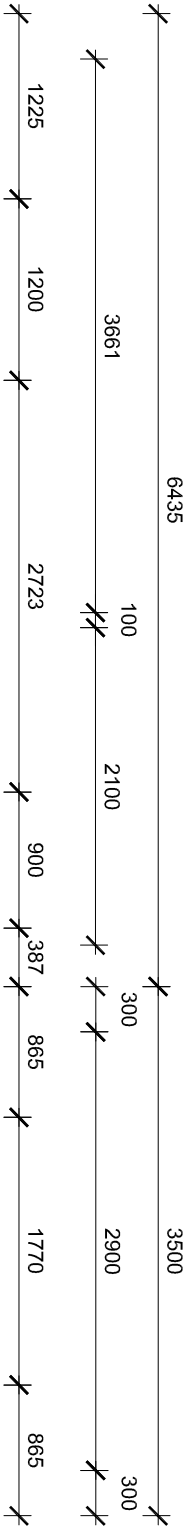

SCALE
1 to 50

PAUL NICHOLSON DESIGN

e-mail to : nicholsn@talktalk.net
Building Design - Fine Art & Design - Computer Graphics - Animation

Paul Nicholson

D e s i g n

36 Nichol Place, Colford St. Luke, Somerset TA4 1LD - tel: 01823 619 090

Rev. Details

Date

Client : Mr. M. Patterson

Project: Leigh Road

Title :

PLOT 1-
4 Bed Detached
171.6m2 -
FIRST FLOOR

Scale 1:50

Date Feb 2014

Drawn by pn

Checked by pn

Drawing no.

0214 / 02

Revision : .