


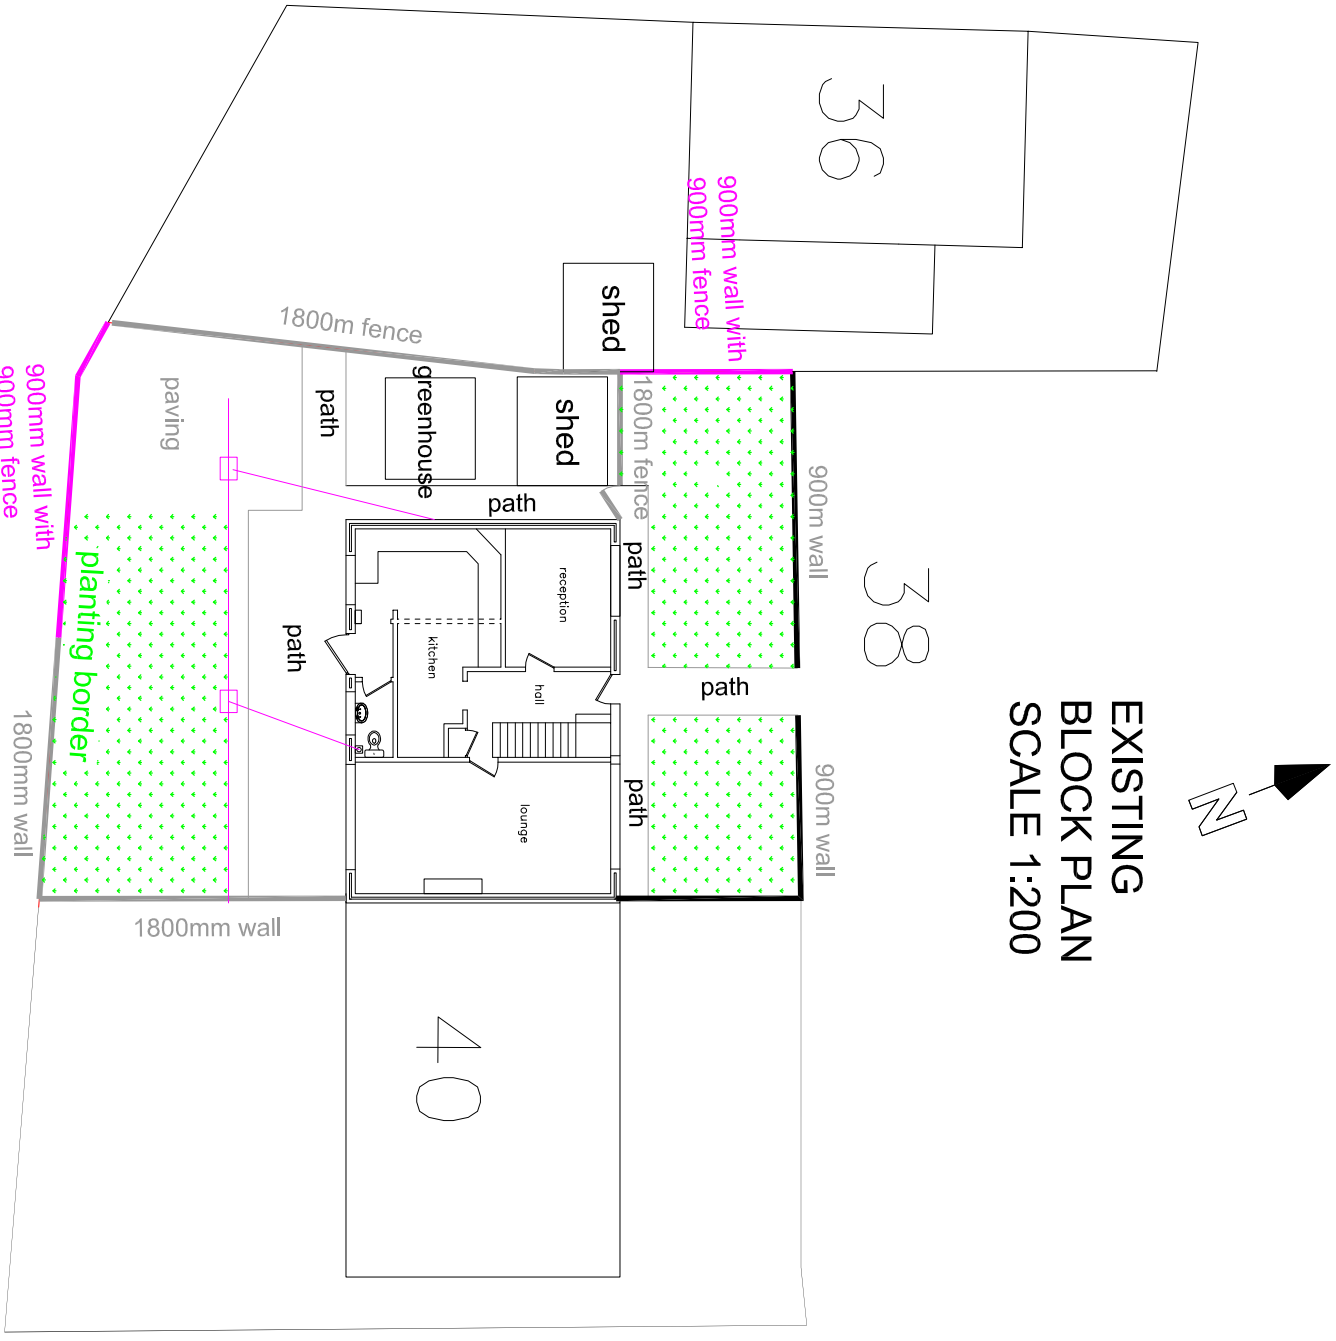

<i>MR BRIDGER 38 OAKSHOTT DRIVE HAVANT P09 5SN</i>		<i>DRAWING NUMBER: 102a</i>	<i>DATE 27/1/14</i>
<i>TITLE: BLOCK PLAN</i>		<i>SCALE 1:200</i>	