




South West Elevation to Hambledon Road

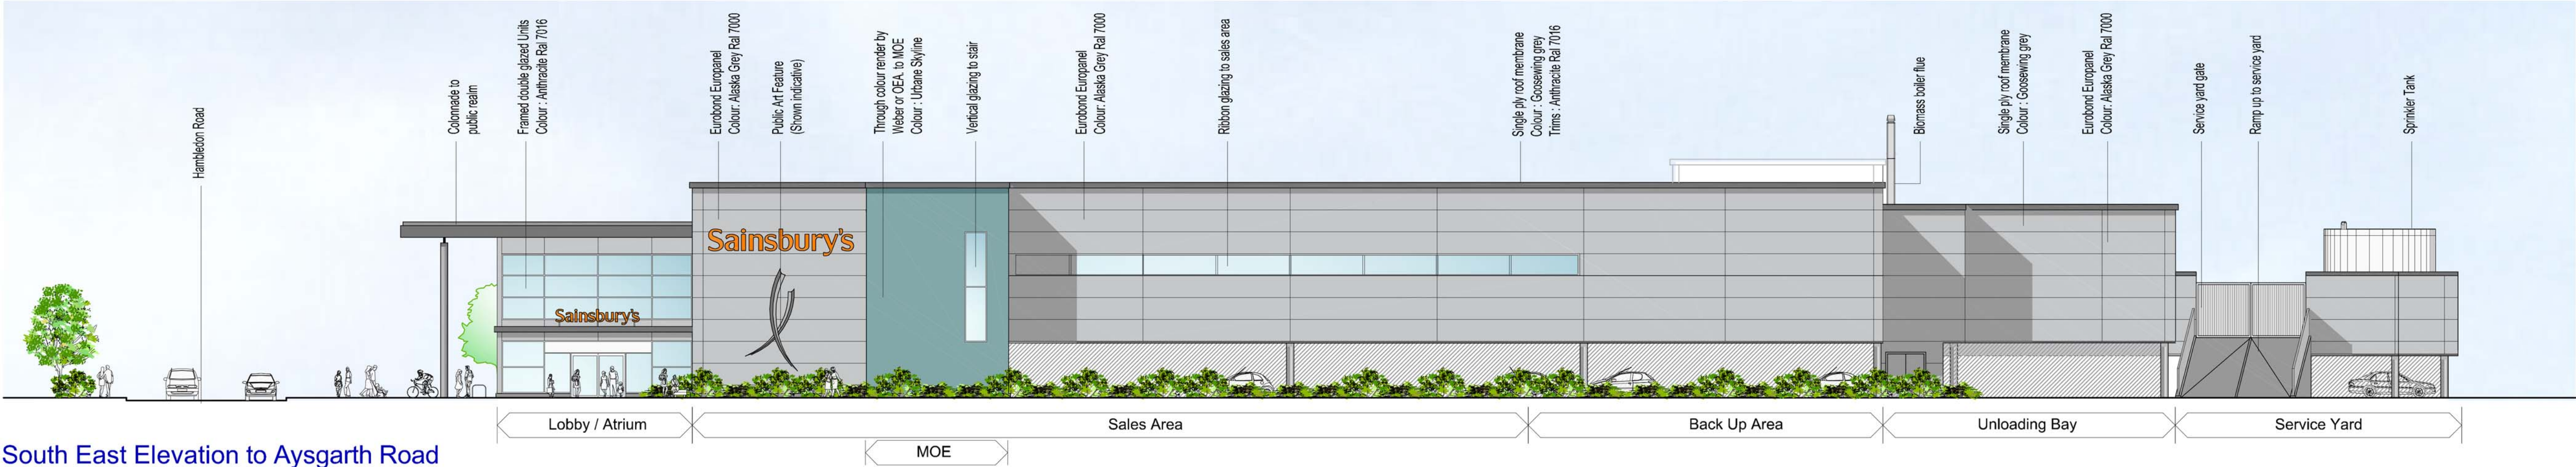

South East Elevation to Ayscath Road

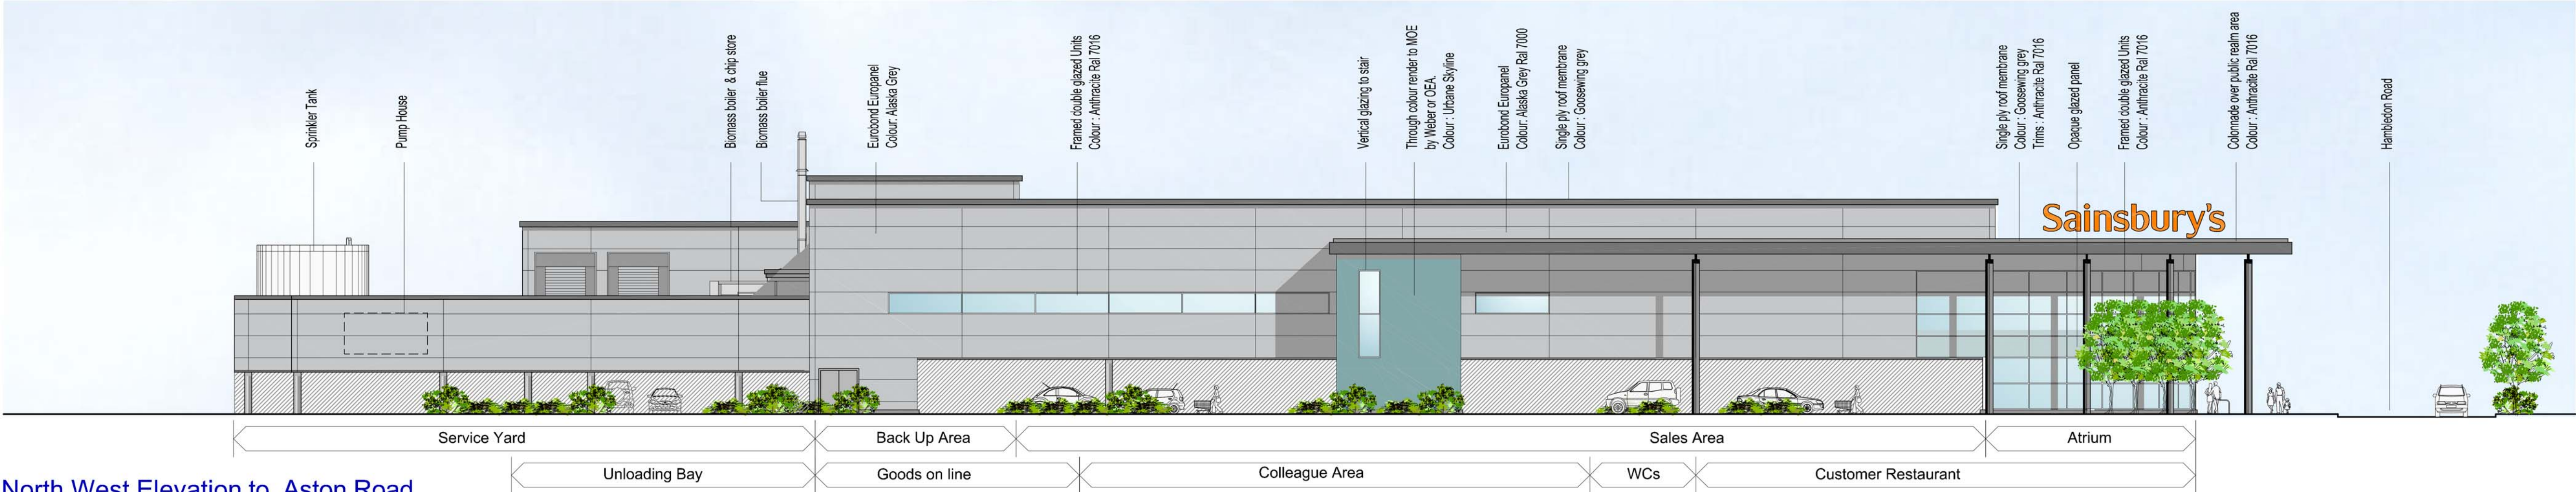

North West Elevation to Aston Road

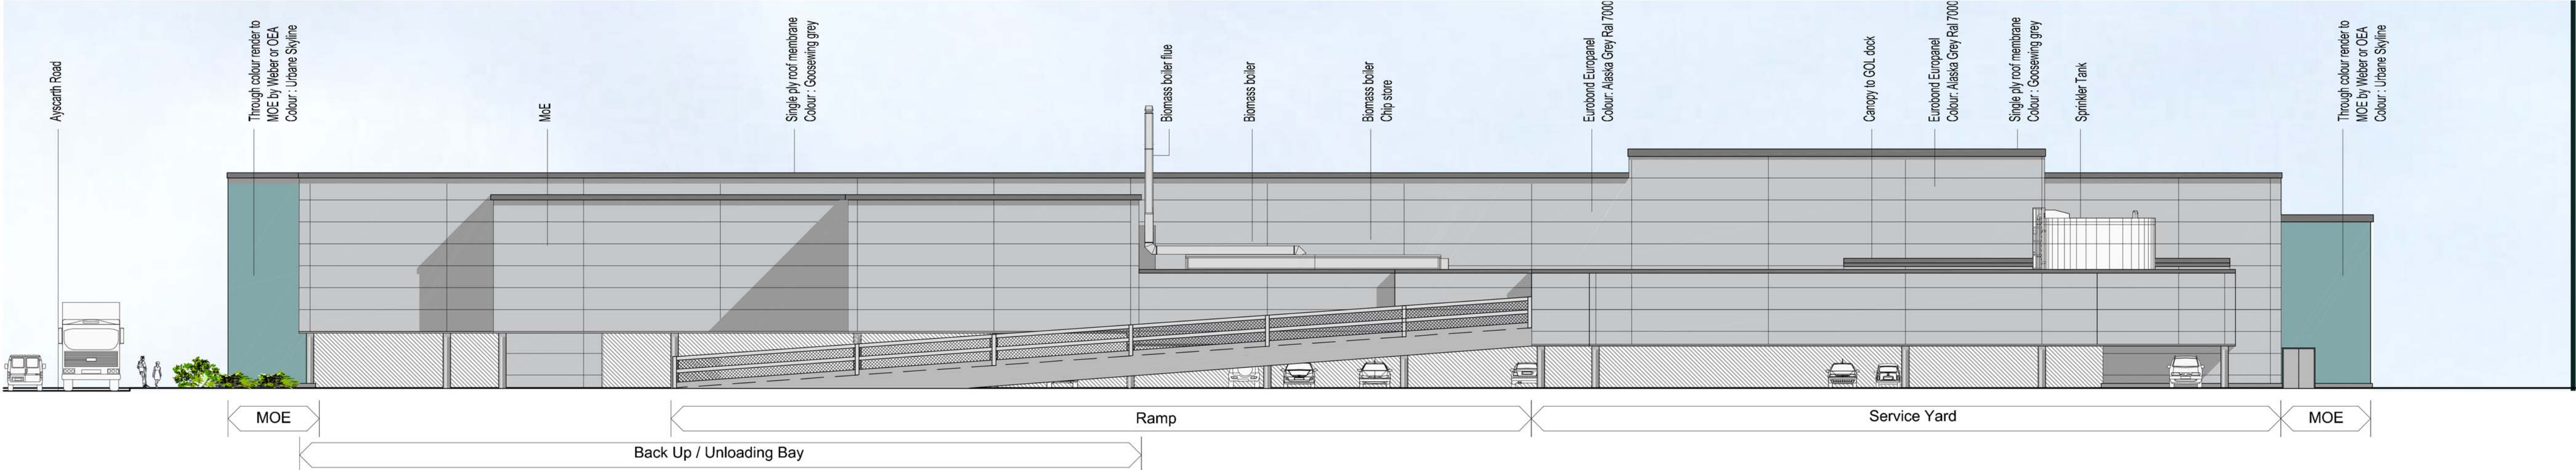

North East Elevation to Rear of Store and Service Yard

WATERLOOVILLE

PLANNING

NB: All landscaping is shown indicatively, please refer to Arthur Amos Associates drawings for full design and spec

REV	DATE	BY
CLIENT		

Sainsbury's

PROJECT

Hambledon Road
Waterlooville
Hampshire, PO7 7UA

DRAWING

Proposed Elevations

CHQ PARTNERSHIP
Architects • Building Surveyors

CHQ Partnership Ltd,
Tannery House, 23 High Street
Baldock, Hertfordshire SG7 6BE
Telephone: (01462) 895110
Facsimile: (01462) 895099
Email: design@chq-architects.co.uk
www.chq-architects.co.uk

DATE	October 2010	DRAWN	ADB
SCALE	1 : 200 @ A1	CHECKED	

CHQ.08.8455 - PL106 D