
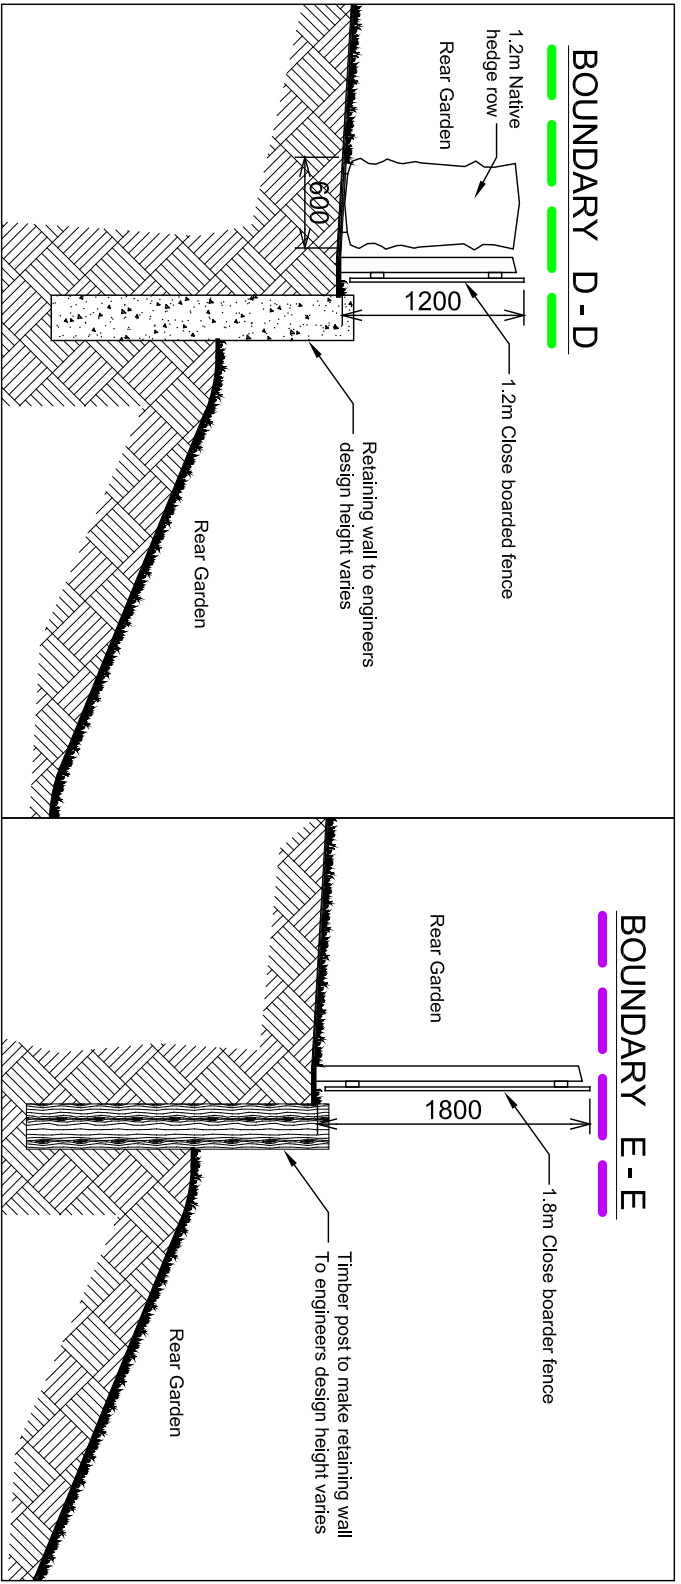
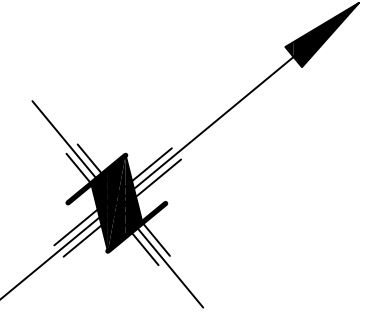
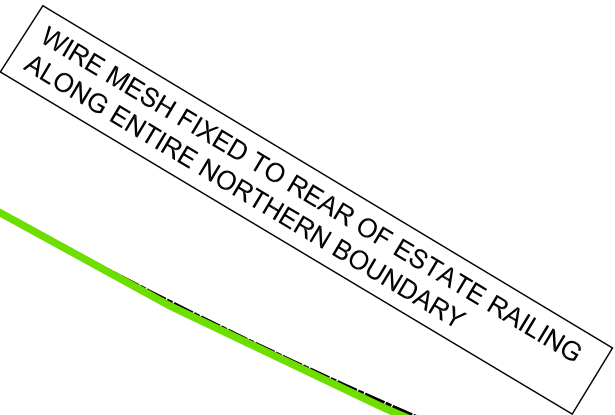


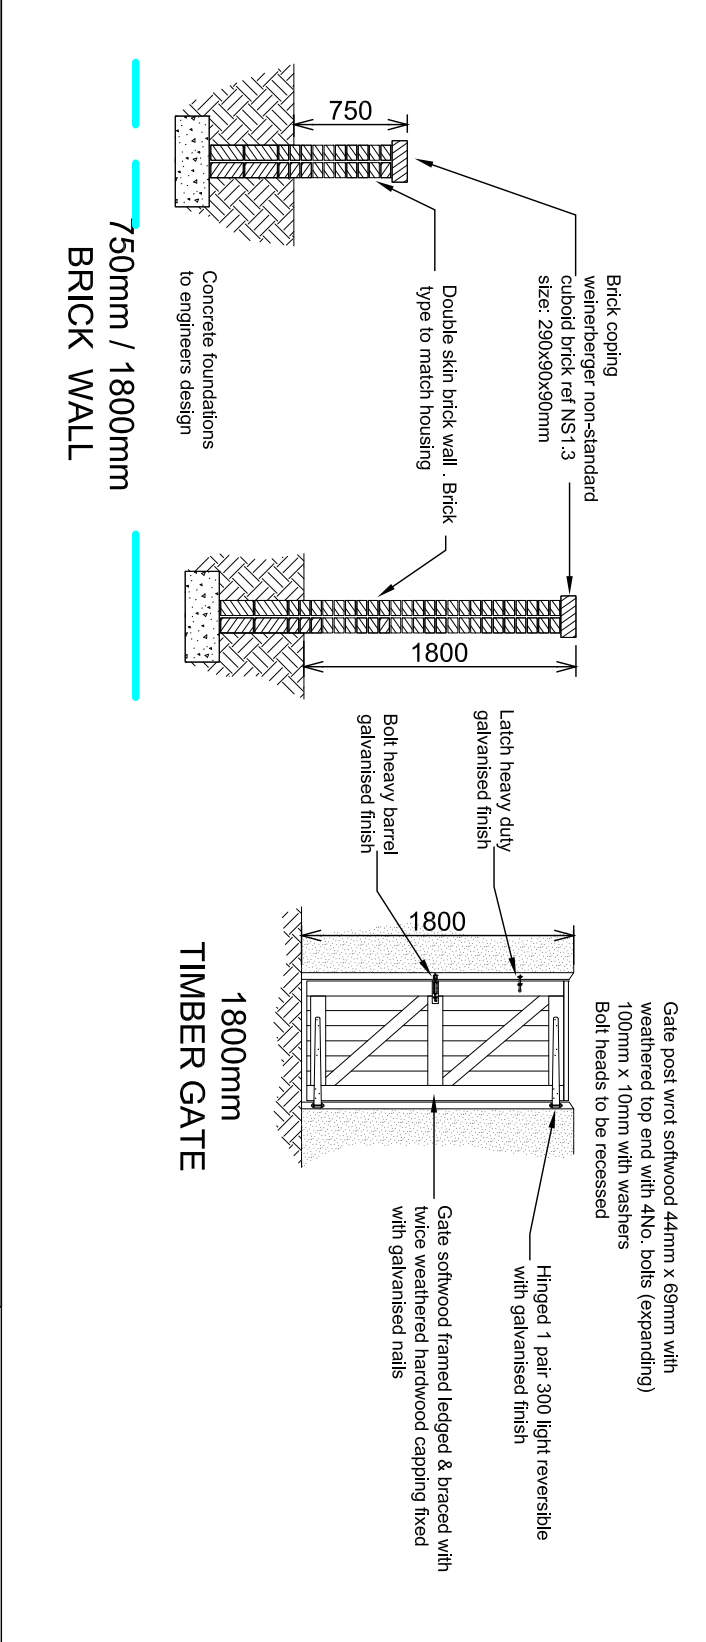

AUTHOR / CHECKED

the
architecture
urbanism
landscape

BOUNDARY TREATMENT PLAN

LHC GROUP
www.lhc.net

☒ EXETER	01392	444334
☐ PLYMOUTH	01752	669368
☐ SOUTHAMPTON	08450	714665

DATE	SCALE	DRAWING - STATUS	PLANNING
MAY 2014	1:500 @A1		
DRAWING NO.	REV		
P.01.22	C	AUTHOR / CHECKED	
		MH / DAH	