


EAST ELEVATION

~~OUTLINE OF PATIO~~
OUTLINE OF PATIO

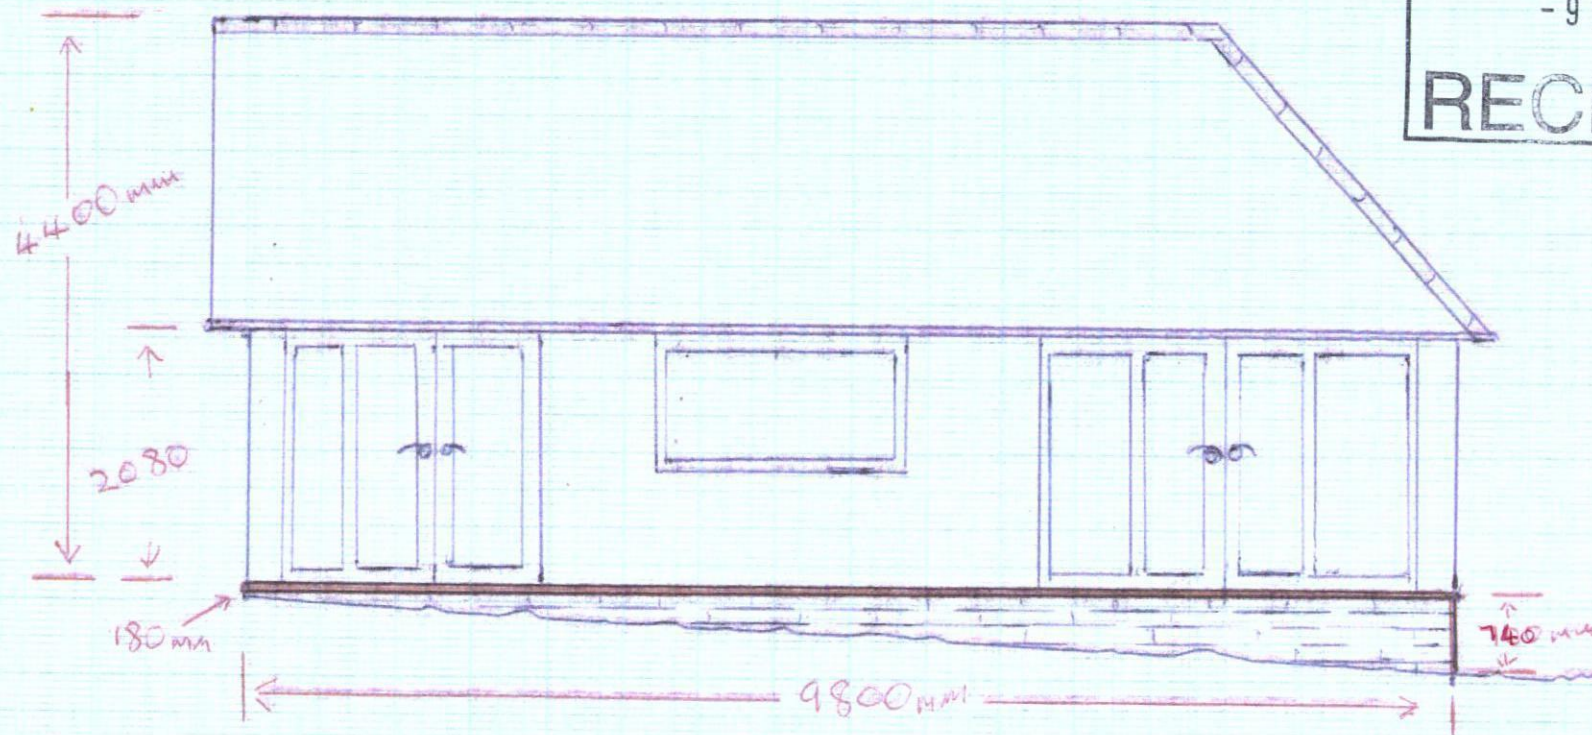

HAVANT BOROUGH
COUNCIL
- 9 MAY 2014
RECEIVED