


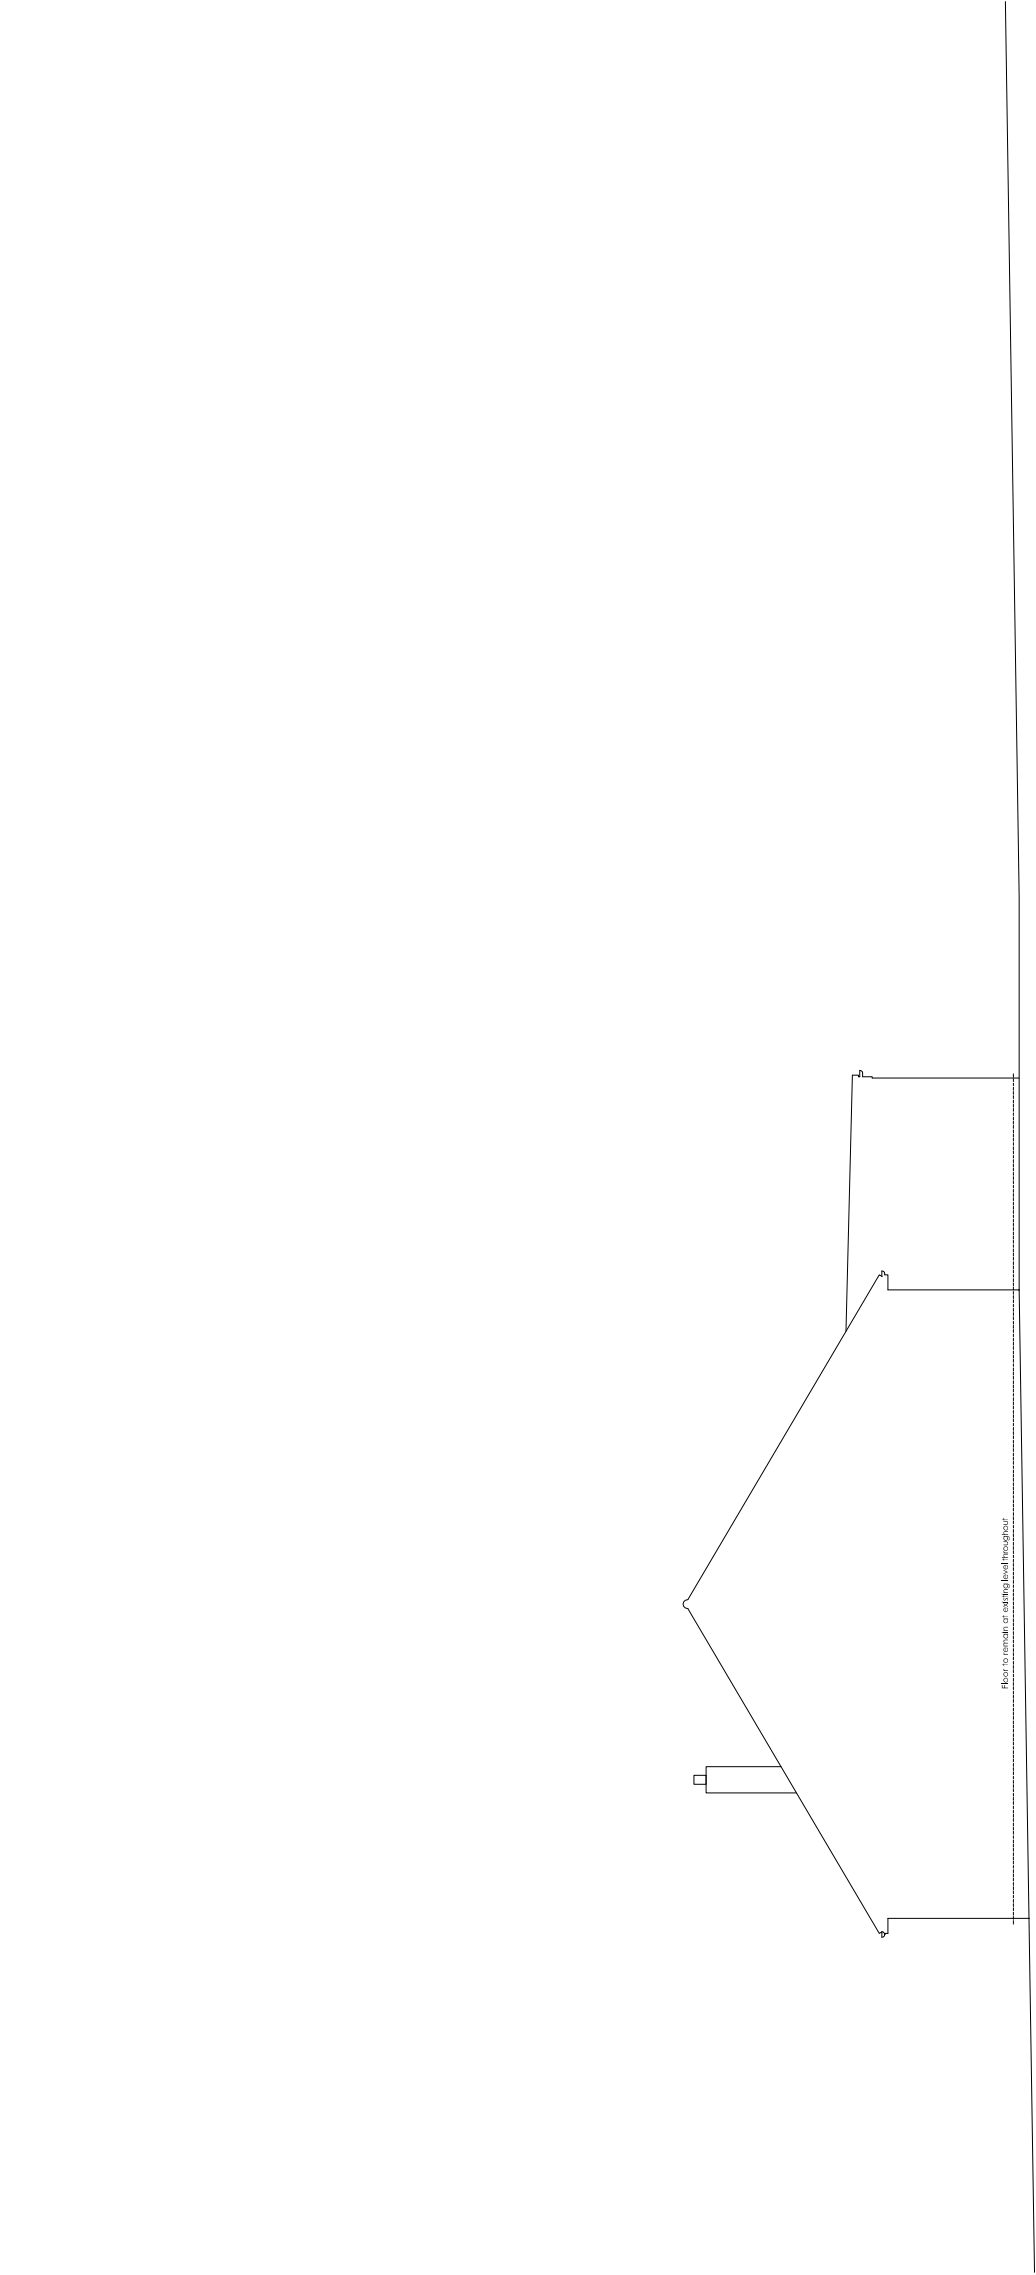

Site & Floor Levels

Copyright is reserved by GBS Designs and is issued on the condition that it is not copied or disclosed by or to any unauthorised persons without prior consent in writing from GBS Designs. All dimensions to be checked on site	REV	DESCRIPTION				DRAWN	DATE	Drawing Ref	Rev.	Drawing Title
	-	Initial design				GBS	09.10.12	MUGFRAN 08	A	Rear extension to
	A	Window removed, another moved and black-work replaces brickwork in wall that would not be seen.				GBS	11.10.12	Scale at A1	Scale at A3	14 Morelands Road
								1:100	1:200	Purbrook
								Date		Waterlooville
								9 Oct 2012		Hampshire PO7 5PT
								Drawn by	GBS	