


PROPOSED STREET ELEVATION BATH ROAD.

SCALE 1:200 @ A3



13 12 11 10 9 8 7 6 5 4 3 2 1
SITE

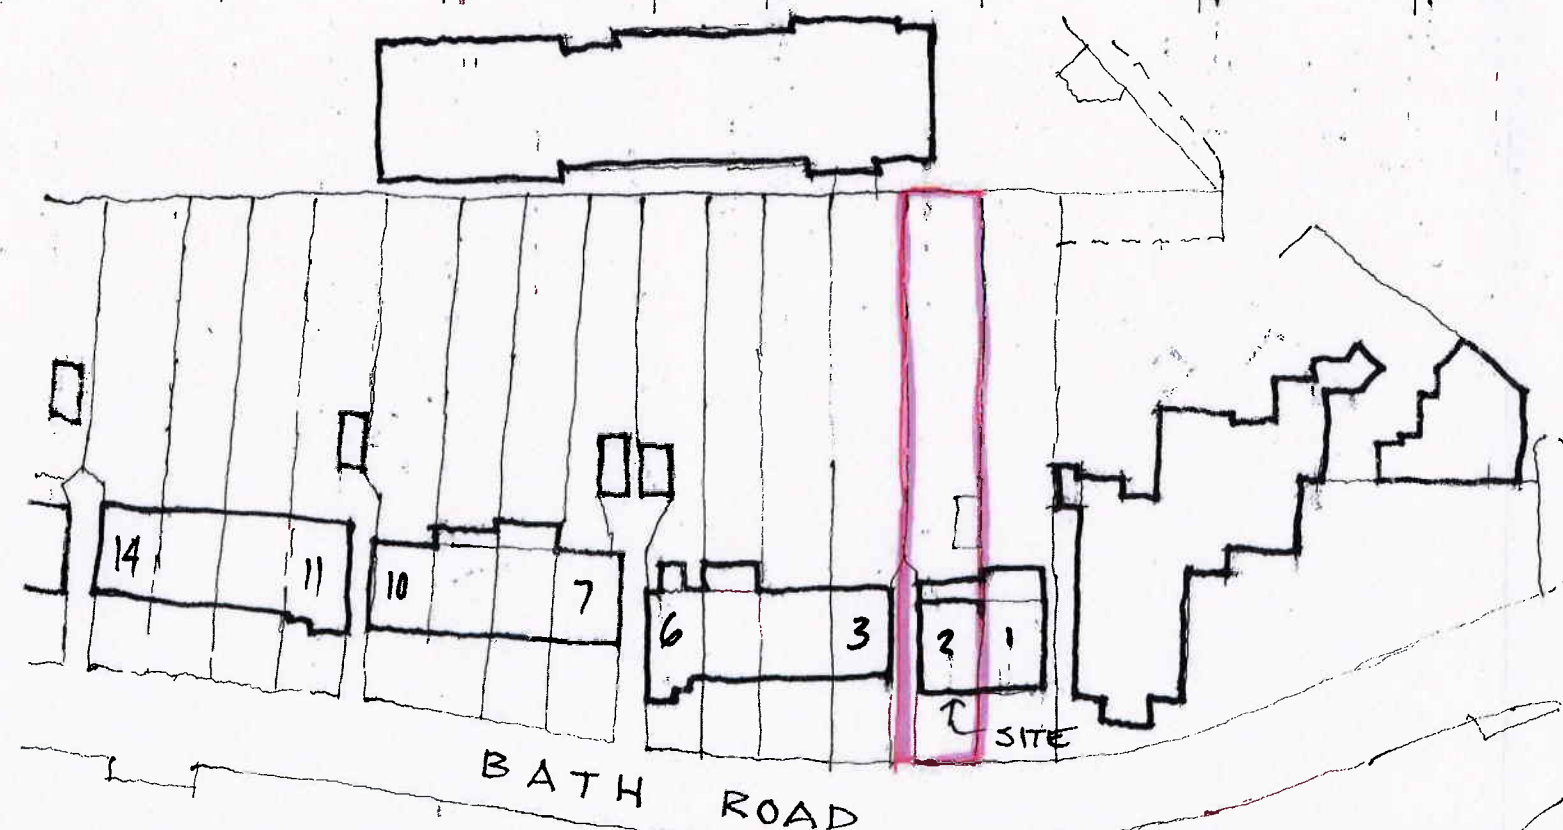

LOCATION PLAN 1:650 @ A3



Architectural Planning limited.
Building Designers & Surveyors.

Registered offices: 1a Nutbourne Road, Sandy Point, Hayling Island, Hampshire. PO11 9RT.
Residential, Commercial Building Surveyors & Designers, Project management & Administrators.
Telephone: 02392 463994, mobile: 07795 633100.
Registered in England No: 6738305.