


**PROPOSED TWO STOREY SIDE ADDITION.
44, KINGSCLERE AVENUE, LEIGH PARK, HAVANT, HANTS.
FOR C.MARTIN & M.TAYLOR.**

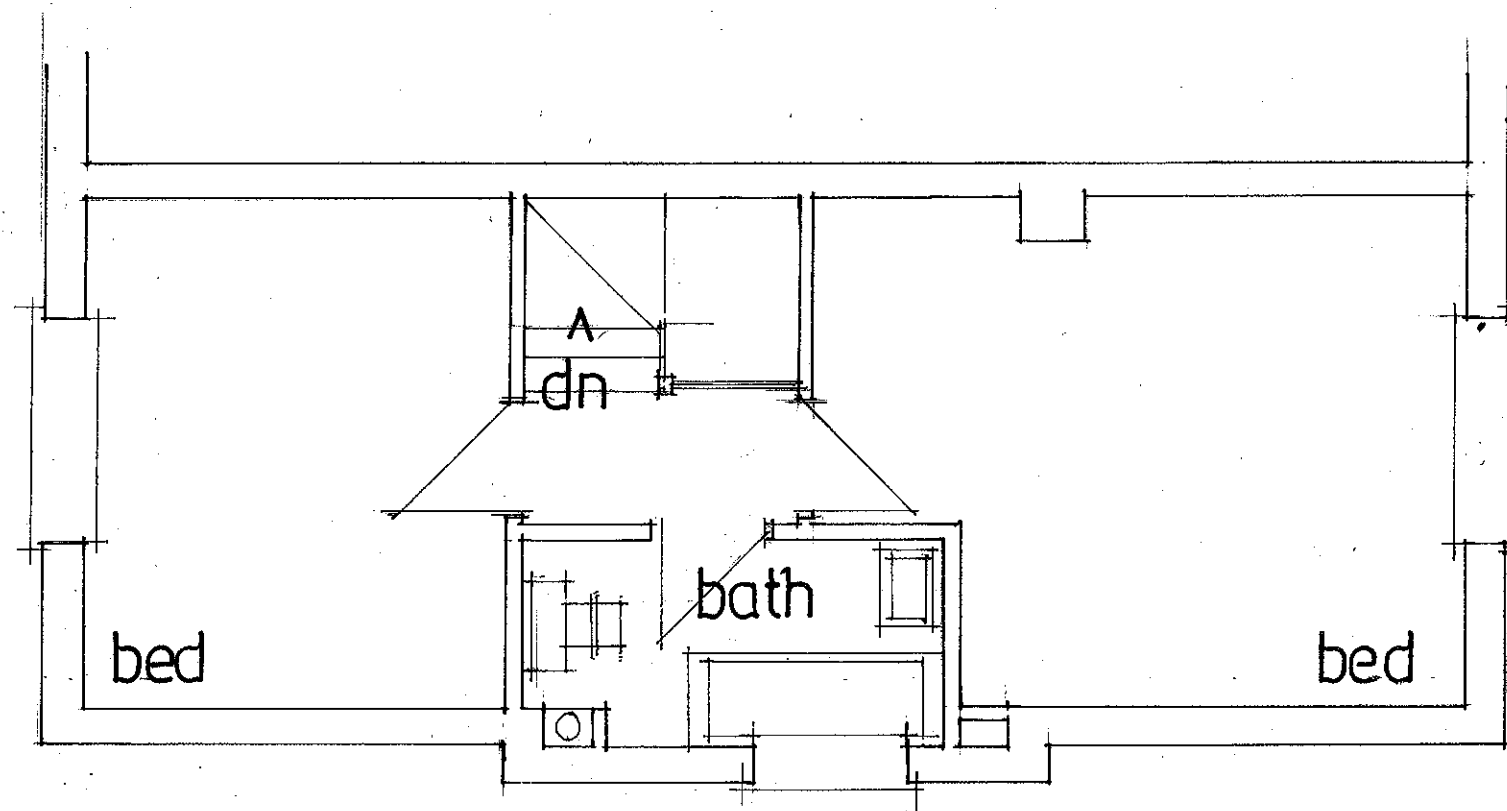

date jan 2014
scale 1:50

EXISTING FIRST FLOOR

PETER J. WALKER MRICS
CHARTERED SURVEYOR
182 SEAFRONT, HAYLING ISLAND, HANTS
PO11 9 AN

TEL: 02392 467571