

SUPERSEDED

NOTES

Permission is granted to scale from this drawing for the purpose of Local Authority Planning Approval only. In all other circumstances DO NOT scale from this drawing. Please contact this office for any additional information required.

Contractors, Sub Contractors and Suppliers are to check all relevant dimensions and levels of the site and building before commencing any shop drawings or building work. Any discrepancies should be recorded to the Architect.

Where applicable this drawing is to be read in conjunction with the Consultants' drawings.

This drawing is the copyright of Tetlow King Ltd ©. All rights reserved.

Ordnance Survey Data © Crown Copyright. All rights reserved.



Licence No. 100007359

REV	DESCRIPTION	DATE	AUTHOR	CHKD



Street Elevation F-F


scale 1:200

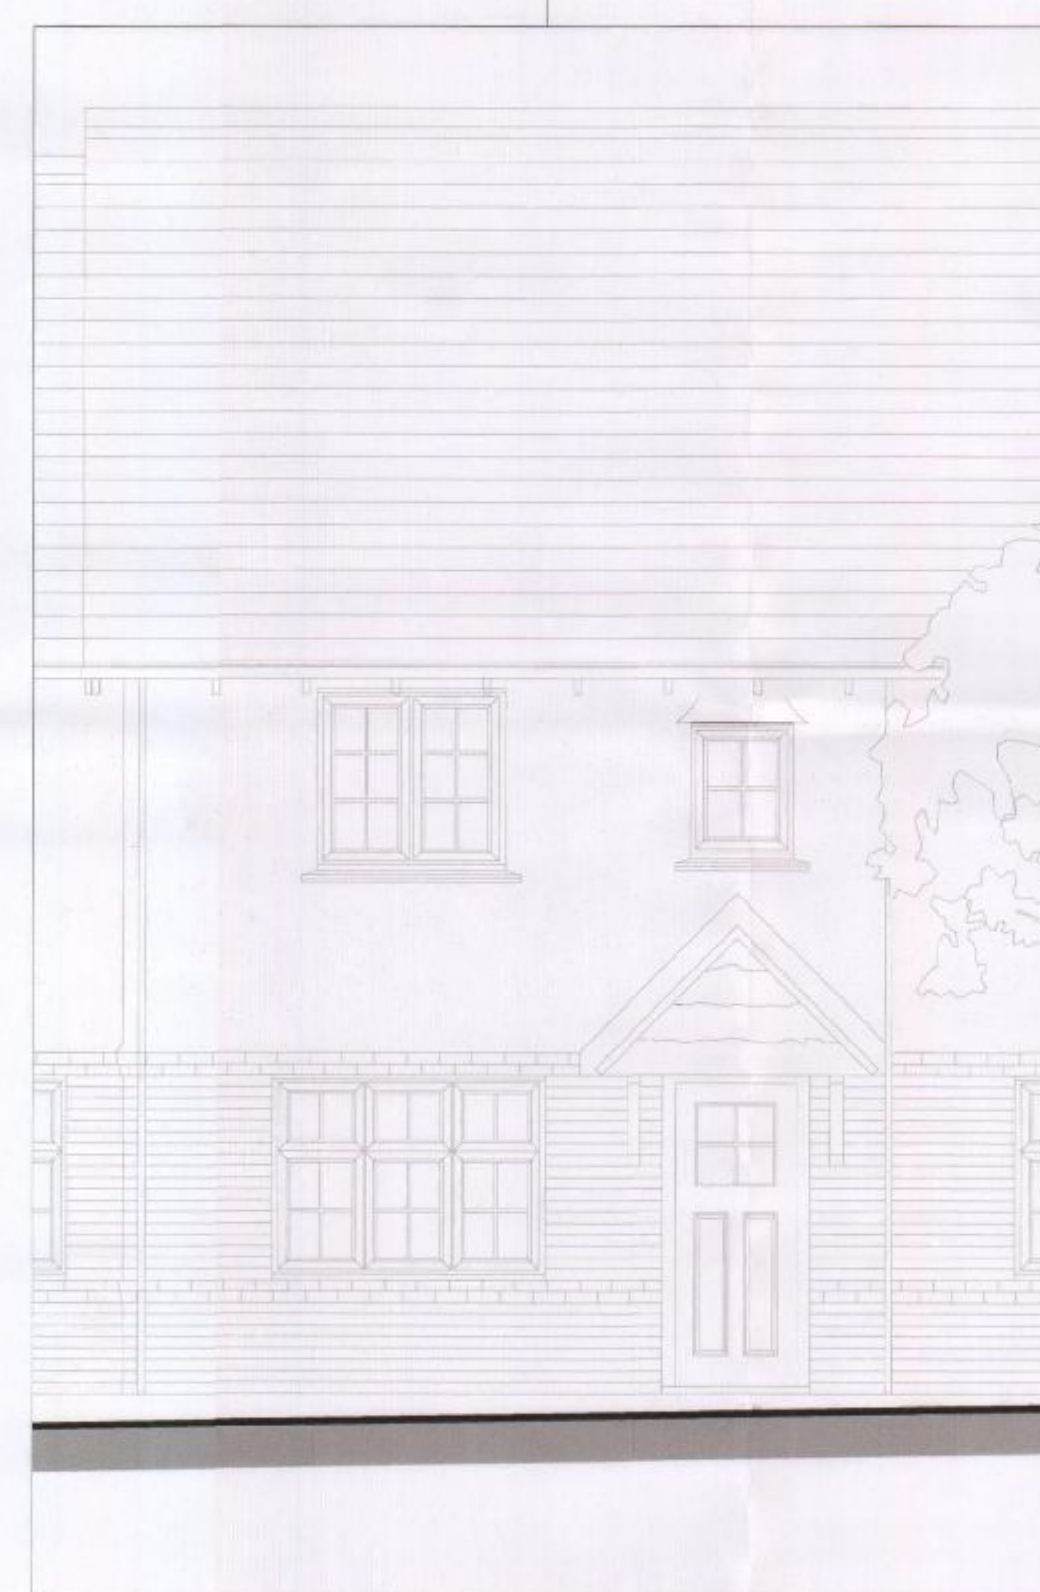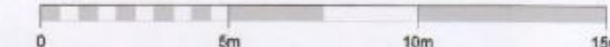

scale 1:50



scale 1:50

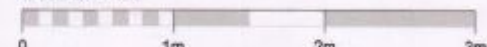

scale 1:50




scale 1:50



Location Plan



scale 1:2500

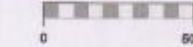

PLANNING

TETLOW KING

ARCHITECTS · URBAN DESIGNERS · SUSTAINABILITY CONSULTANTS

Building 300, The Grange, Romsey Road, Michelmersh, Hampshire, SO51 0AE
Tel: 01794 367703 Fax: 01794 515517 Web: www.tetlowking.co.uk

PROJECT

Berewood, Phase 2

Waterlooville

For: Redrow Homes (Southern)

DRAWING

Street Scene F-F

SCALE	DATE	AUTHOR	CHKD
As shown@ A1	Jan 2014	CP	

JOB NO.	DRAWING NO.	REV
REDR130524	SE06	

Street Elevation F-F

scale 1:200

