


68 BARNCROFT WAY, SITE PLAN
PROPOSED 1/100

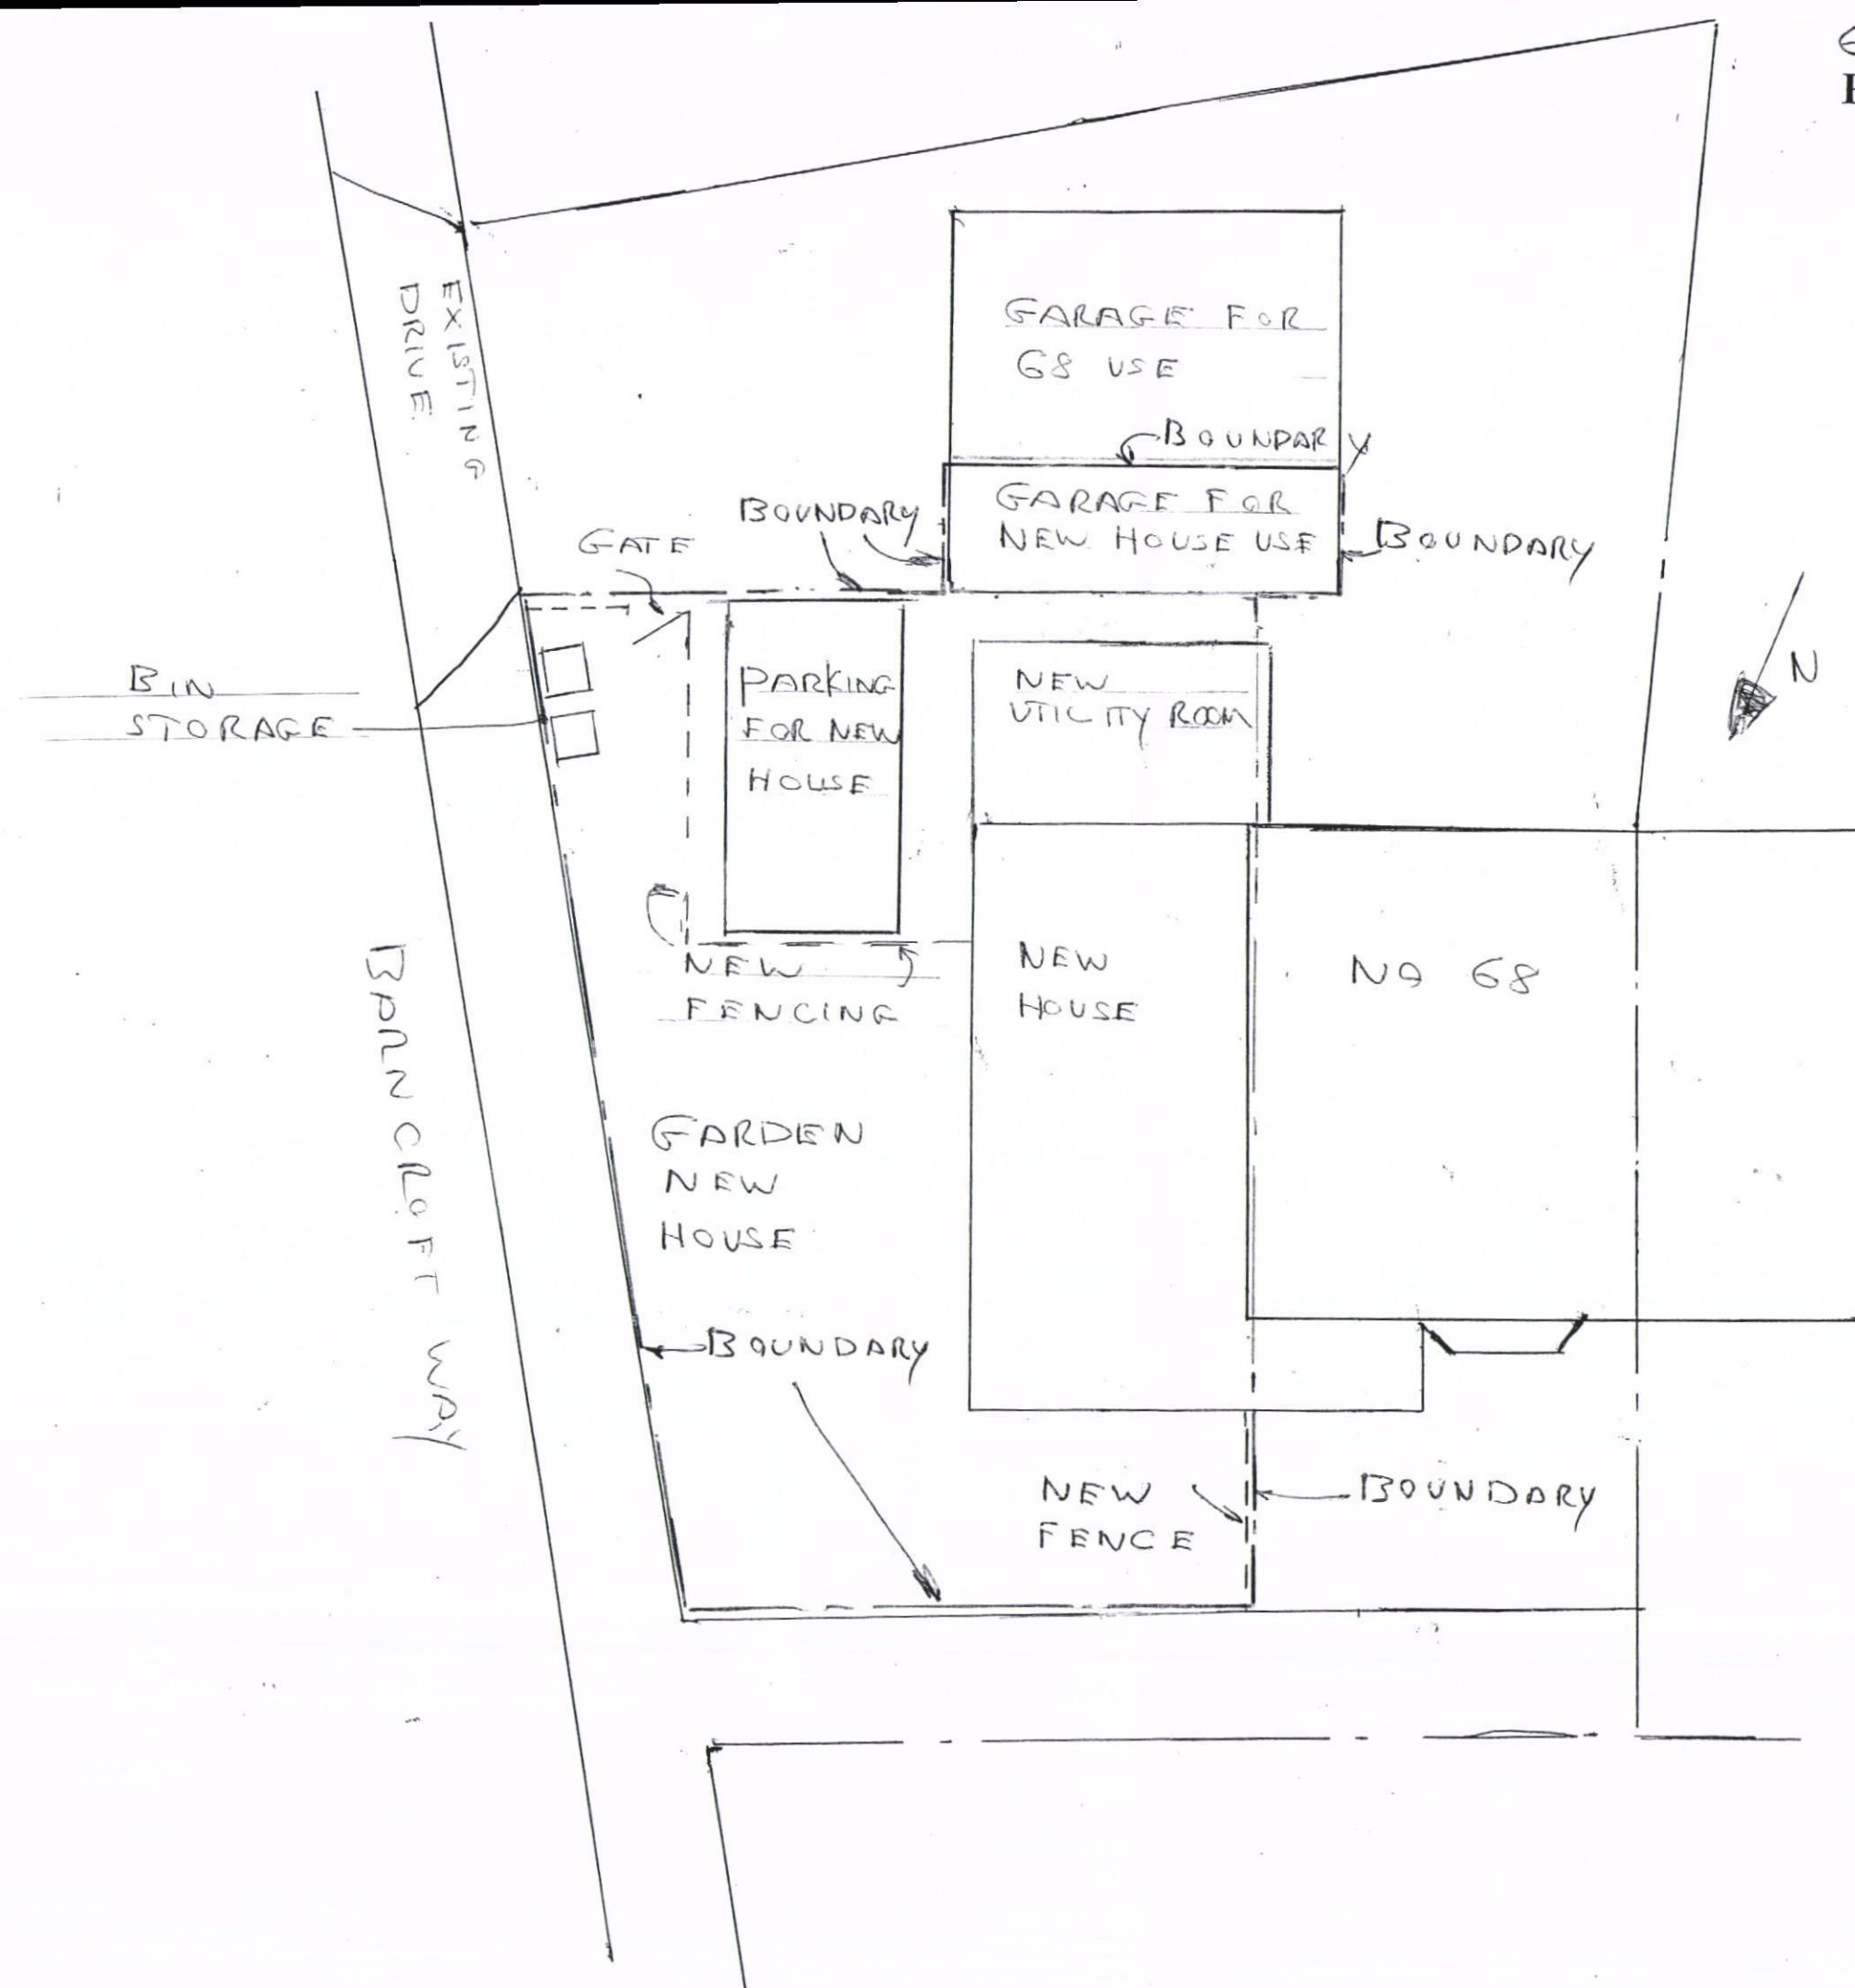

HAVANT BOROUGH
COUNCIL
02 JUL 2013
RECEIVED