



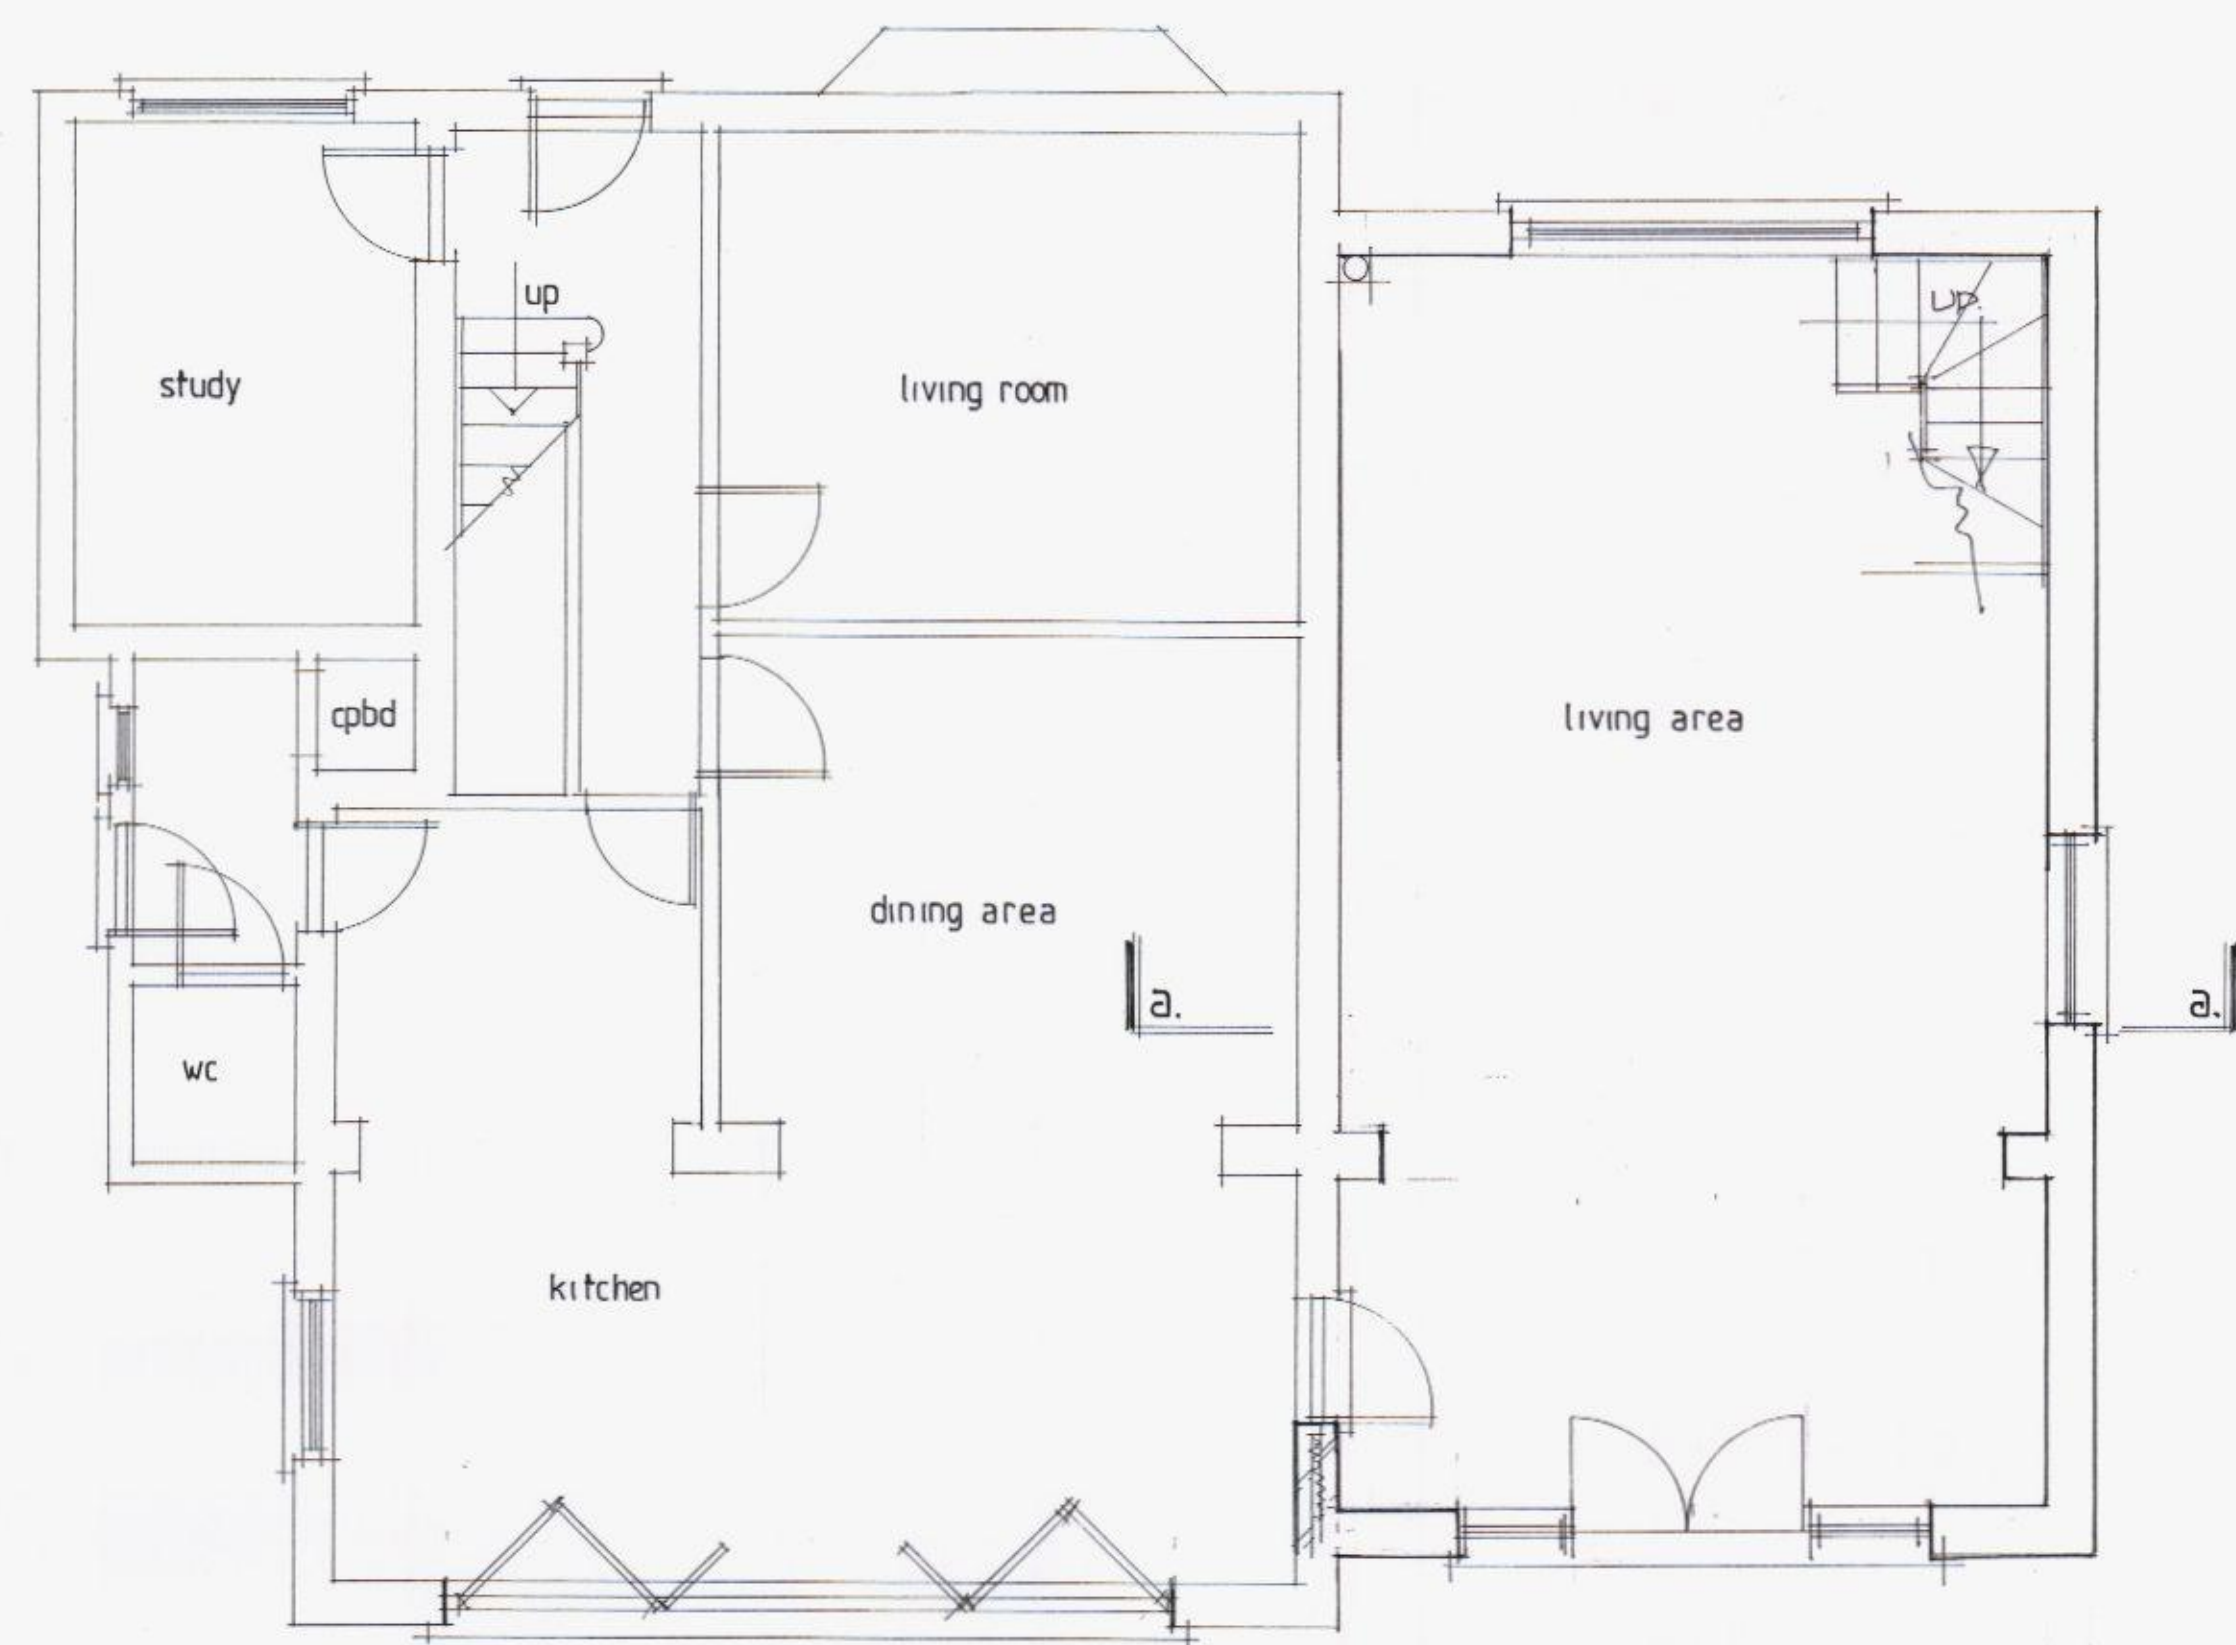

proposed ground floor

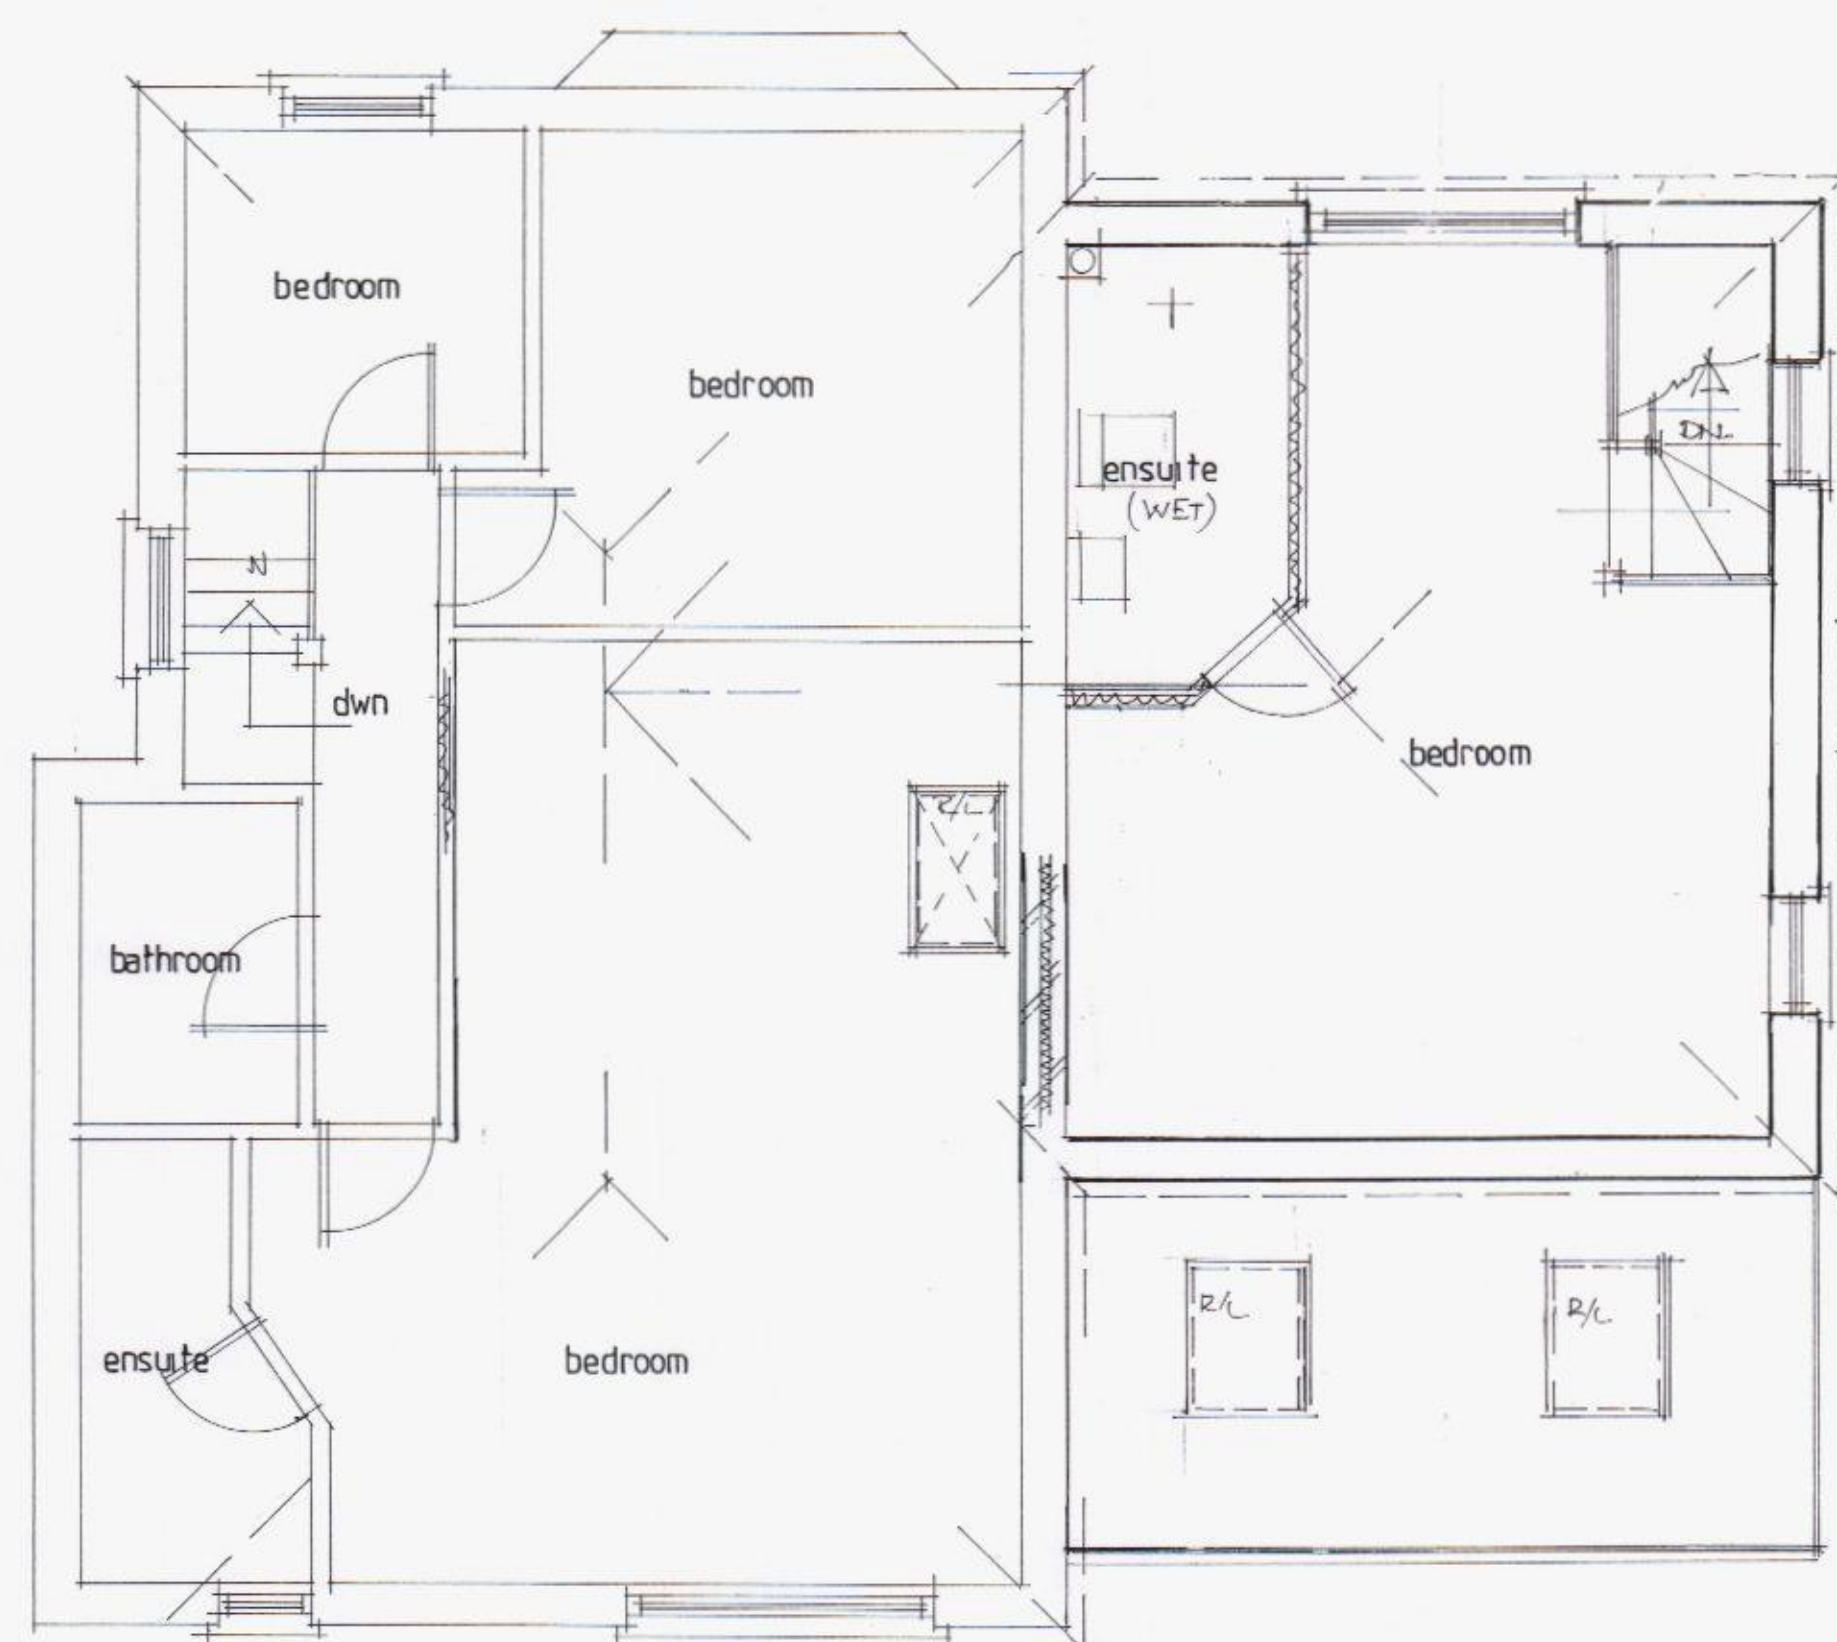

proposed first floor




Proposed rear



proposed front




proposed side

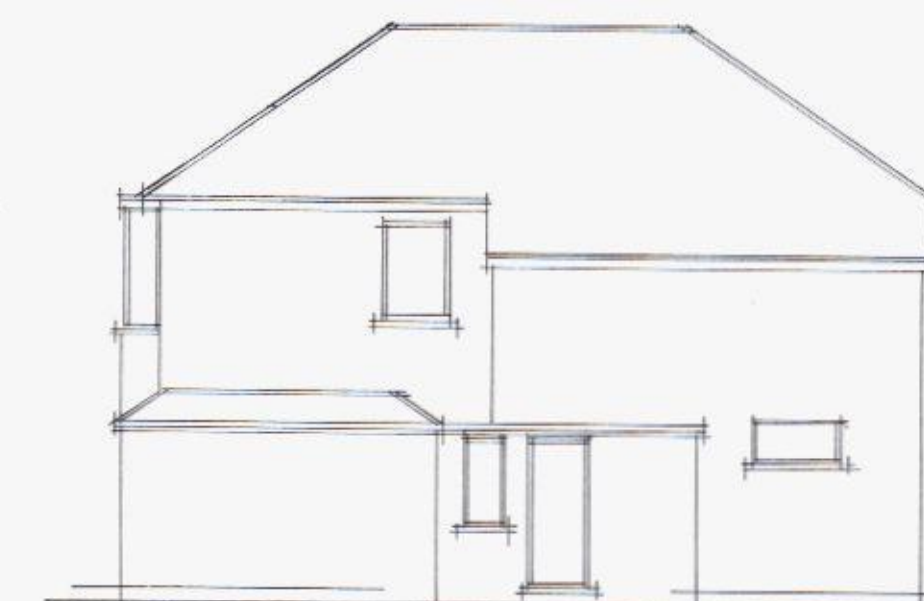


proposed side

CONC. TILE ROOF TO MATCH  
EXISTING.  
FACING BRICK TO MATCH.  
TILE HANGING TO FIRST  
FLOOR - COLOUR TO MATCH  
EXISTING.

0 1 2 3 4 5 scale 1:50. m.  
0 2 4 6 8 10 scale 1:100. m.

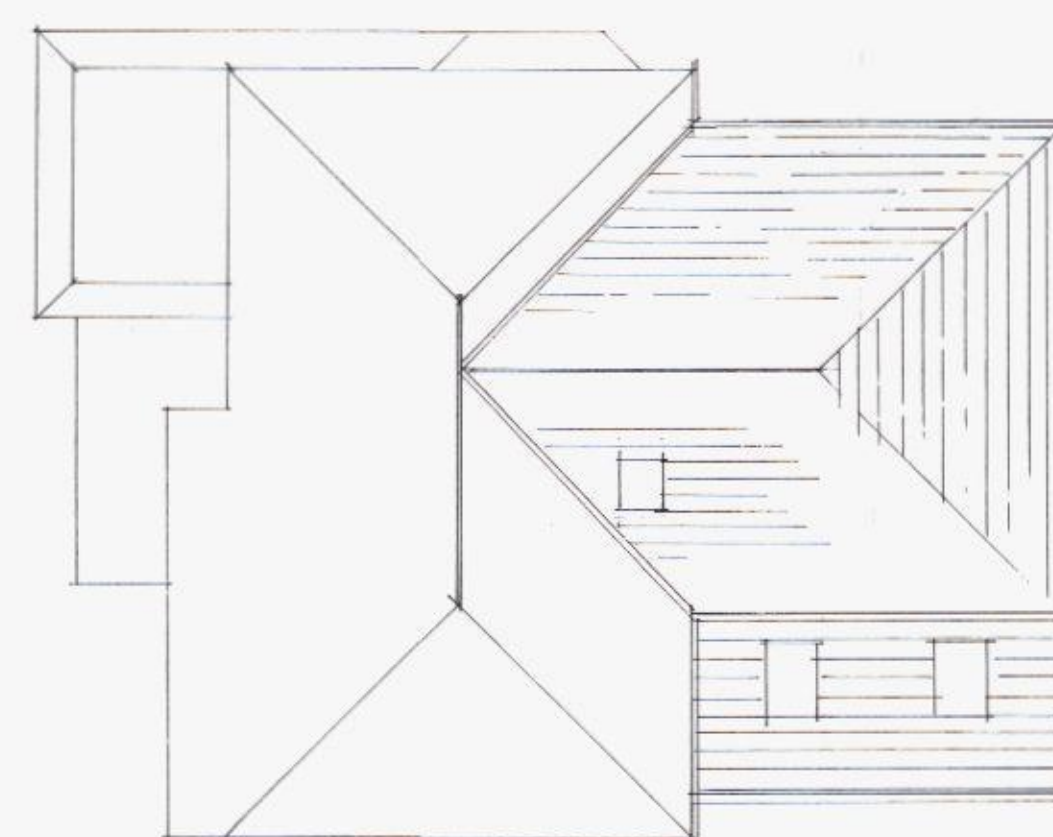

proposed roofplan

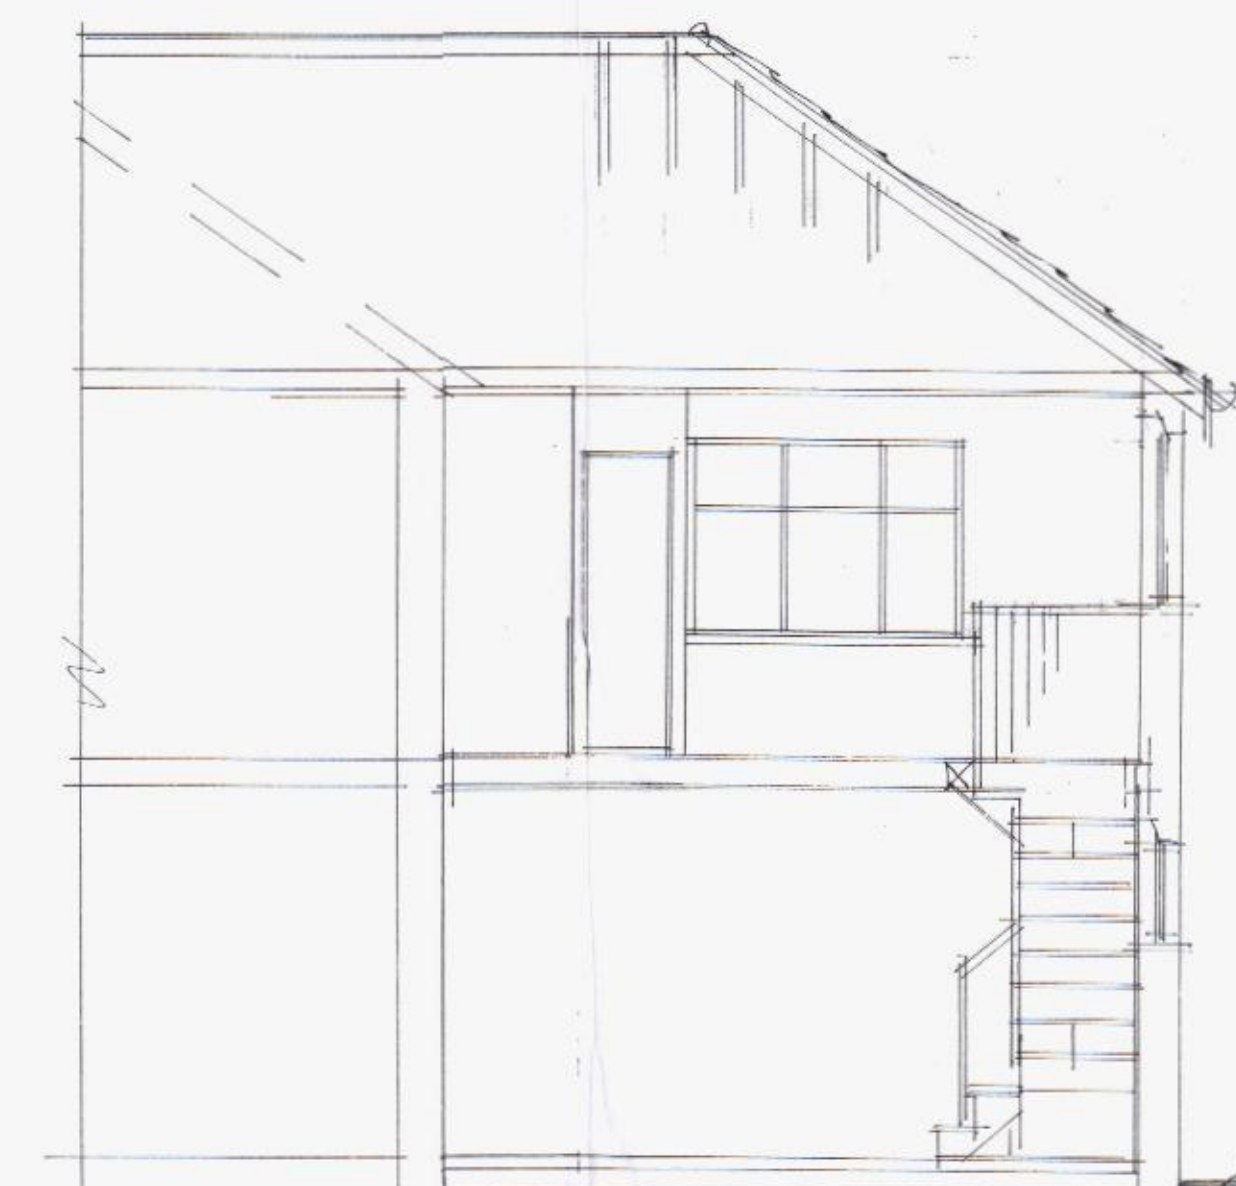

section aa

B 2006.12 PLANNING AMENDS.  
A 2013.03 VARIOUS AMENDS.

Date Revision

© copyright

THORNS-YOUNG  
ARCHITECTURAL

THORNS-YOUNG LTD  
CHARTERED BUILDING CONSULTANTS  
232 London Road, North End, Portsmouth PO12 9JQ  
Tel: (023) 9267 2883 Fax: (023) 9266 3457  
Website: www.thornsyong.co.uk

Client

Mr & Mrs Pickup

Job Title

3 Mill Road  
Waterloo  
ANT BOROUGHCOUNCIL

11 JUN 2013

RECEIVED

Drawing Title

proposed plans

Scale 1:100 1:50

Date APRIL 2013 Drawn by RN

Dwg. No. 6054-13-2 Rev. B