


**PROPOSED SINGLE STOREY REAR ADDITION.
22, LANSDOWNE, AVENUE, WIDLEY, HANTS.
FOR MR & MRS A. VYE.**

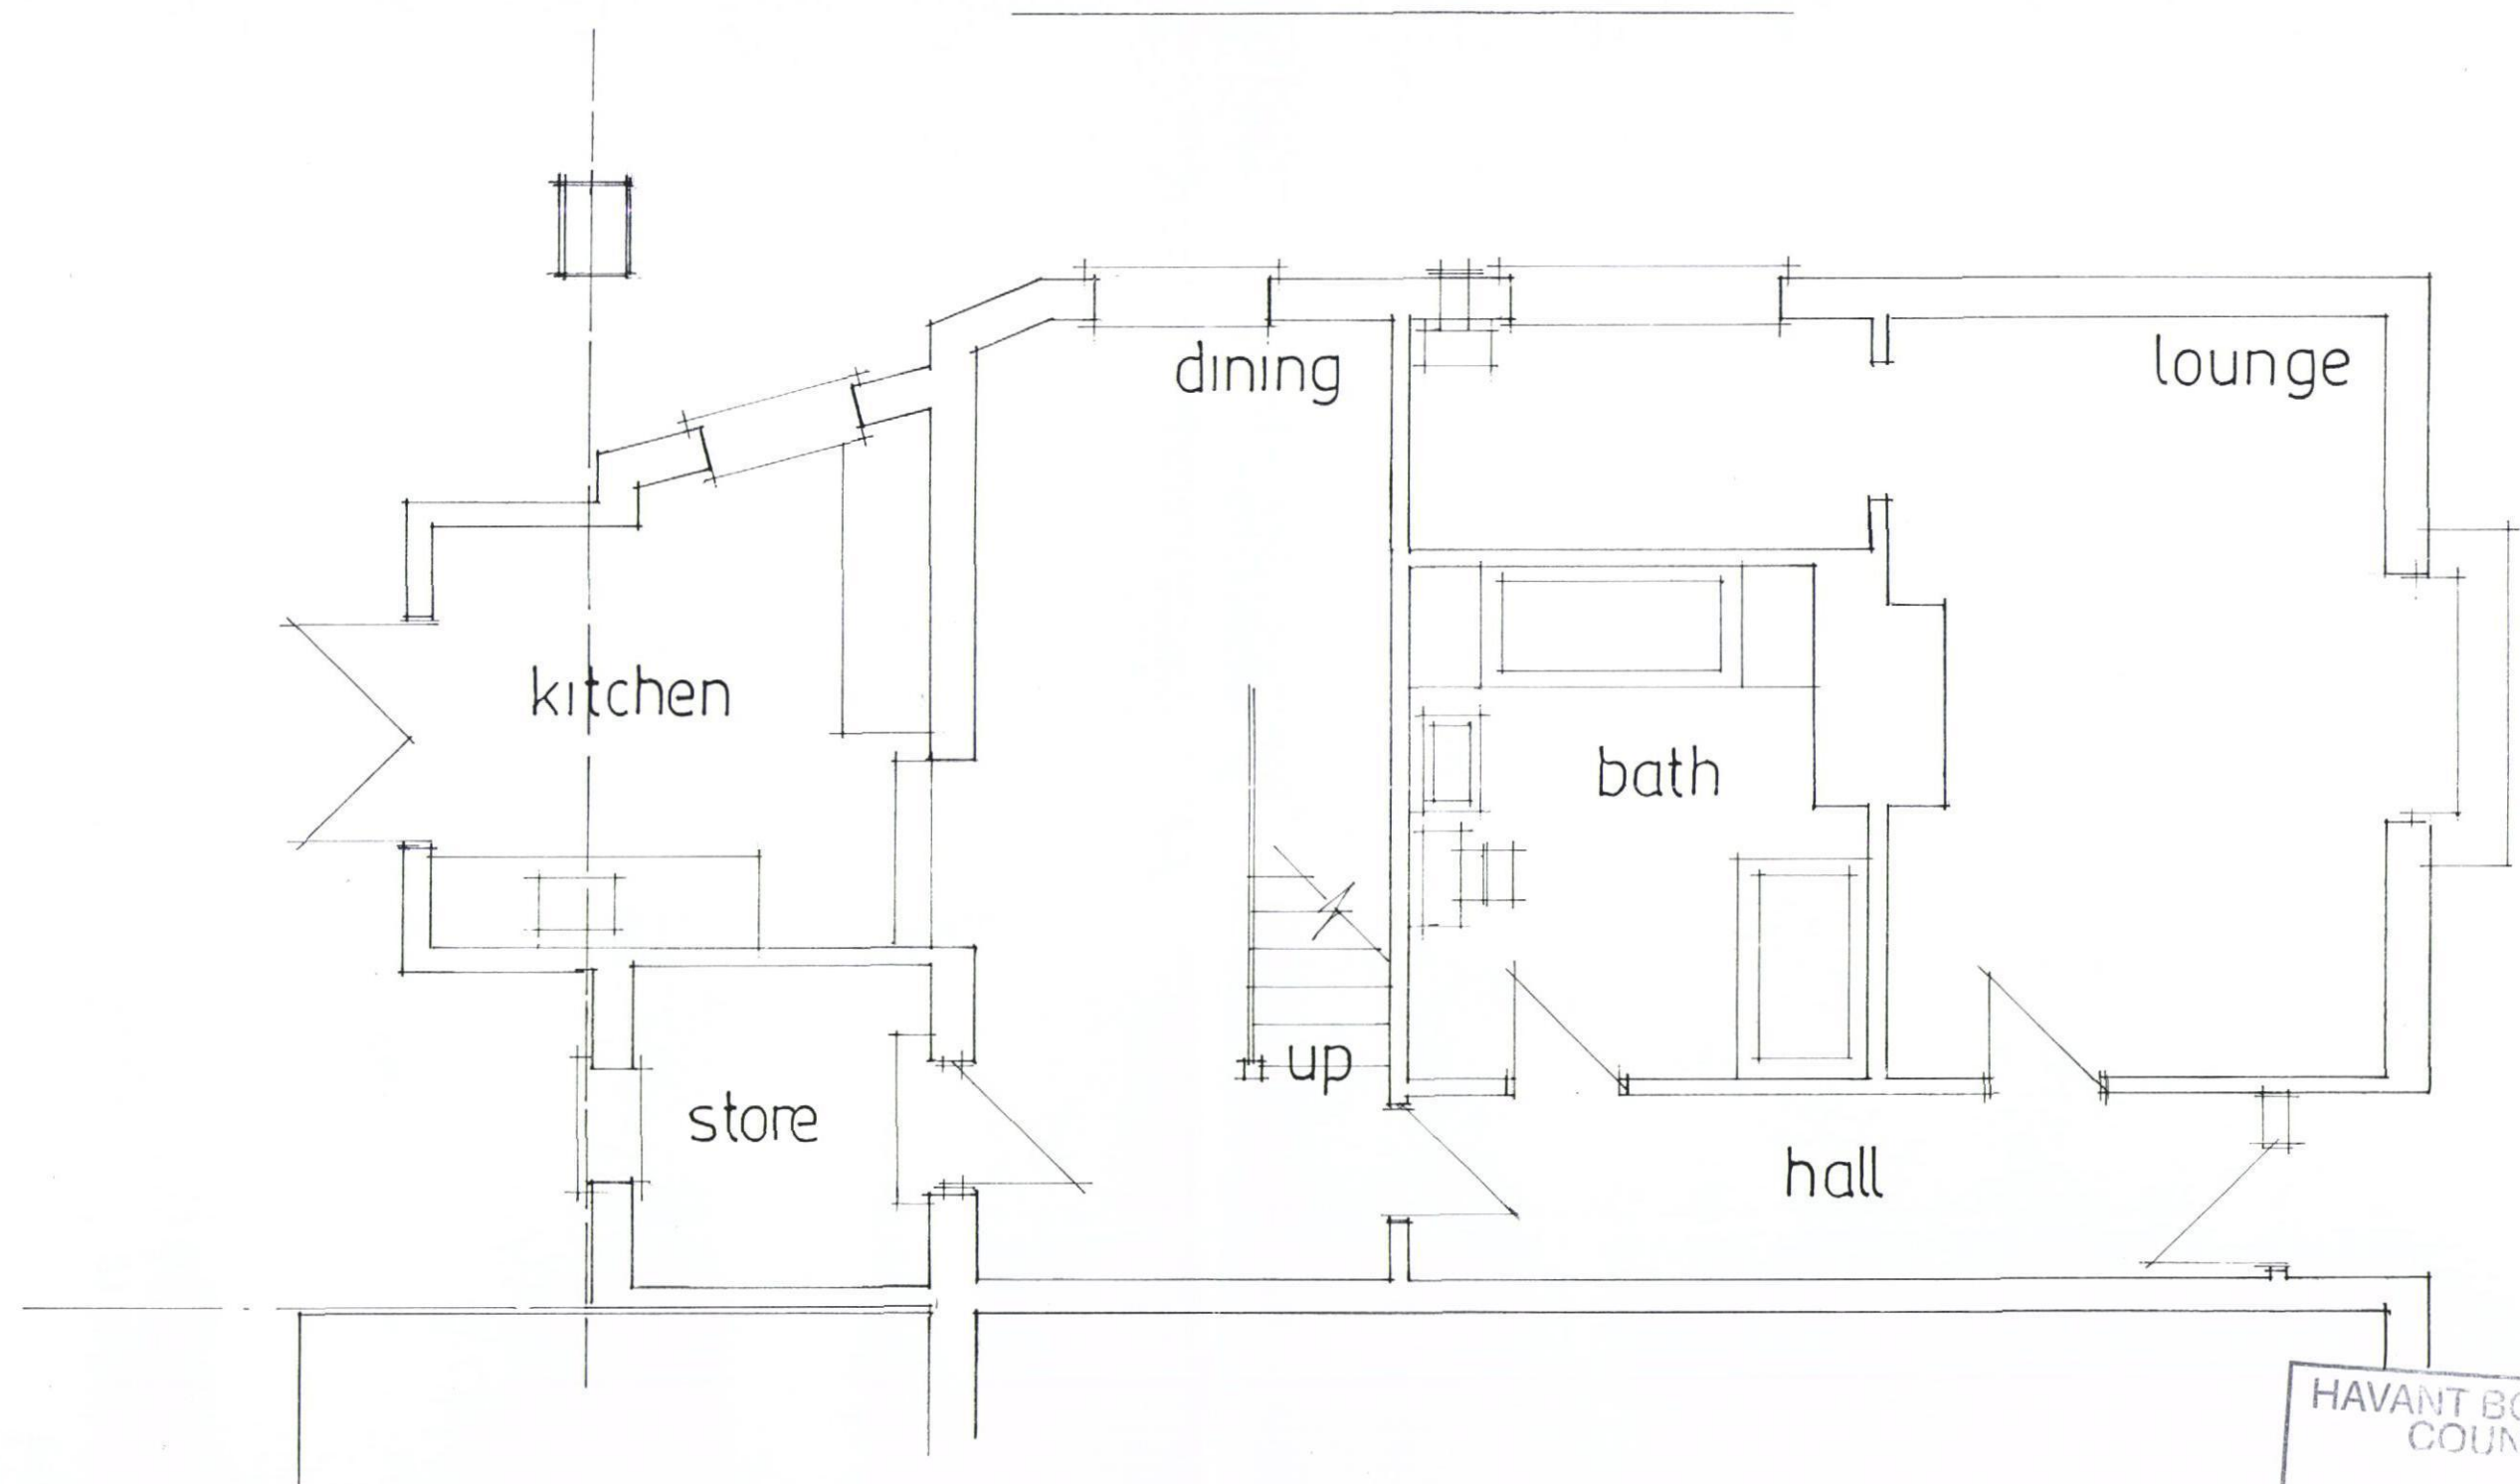

date june 2013
scale 1:50

EXISTING GROUND FLOOR

HAVANT BOROUGH
COUNCIL
06 JUN 2013
RECEIVED
PETER J. WALKER MRICS
CHARTERED SURVEYOR
182 SEAFRONT, HAYLING ISLAND, HANTS
PO11 9 AN

TEL: 02392 467571