PERMIT

HAVANT BOROUGH COUNCIL
DEVELOPMENT CONTROL
09 FEB 2011
RECEIVED

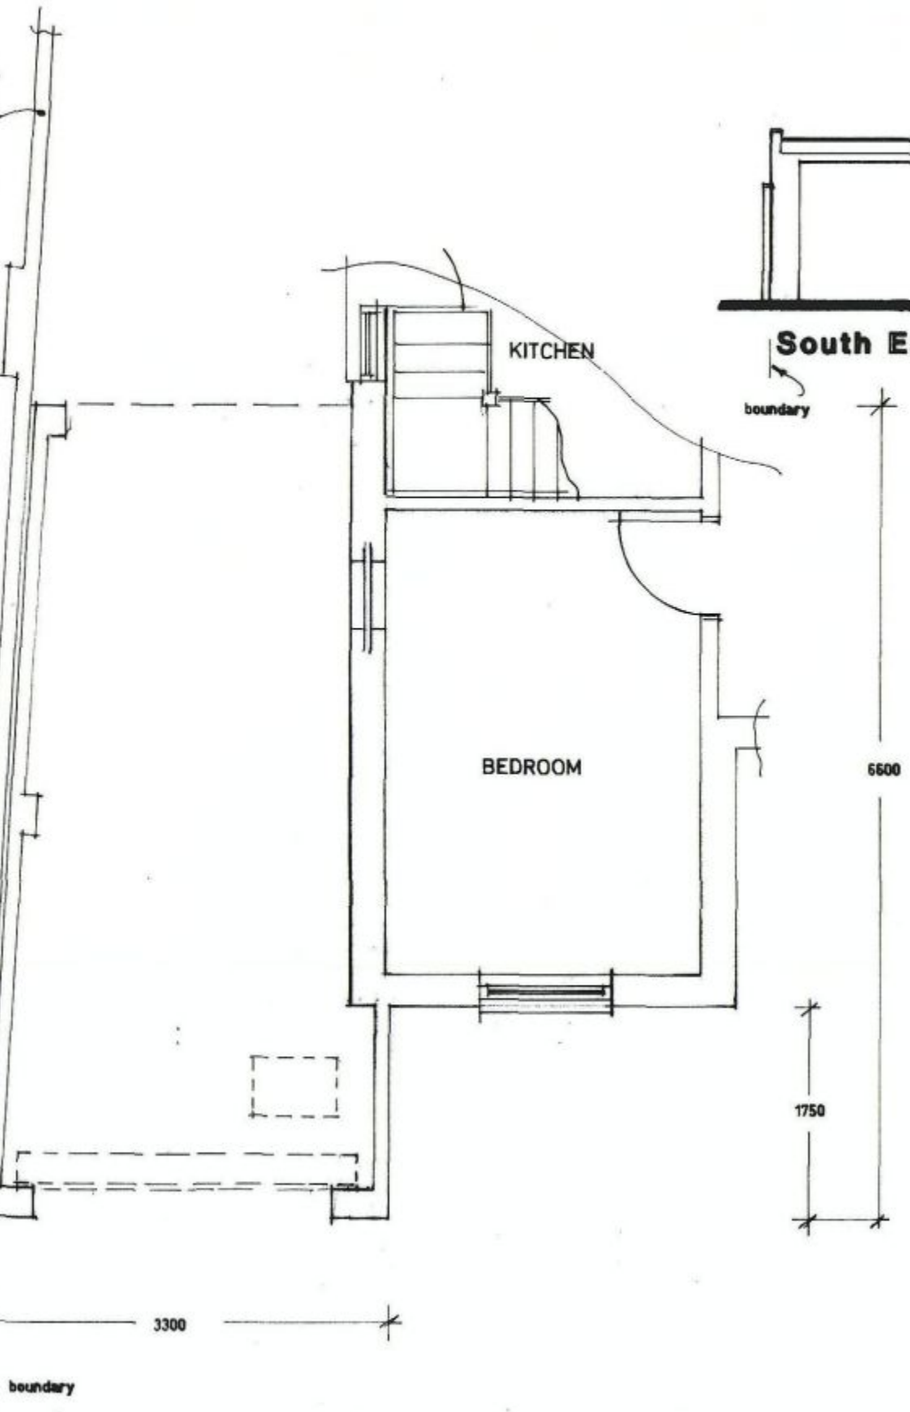

Proposed Garage Layout Plan



South East Elevation.

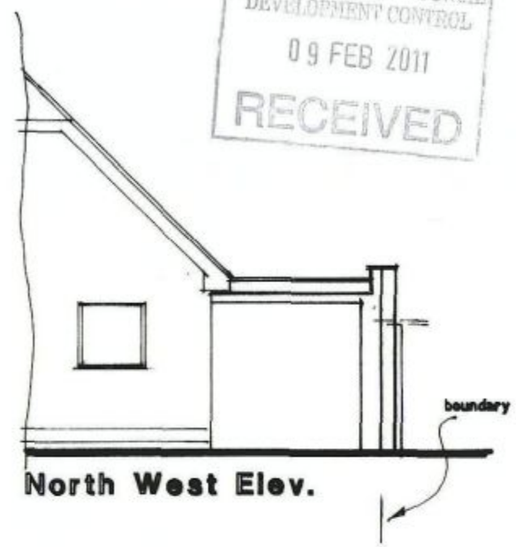

North West Elev.

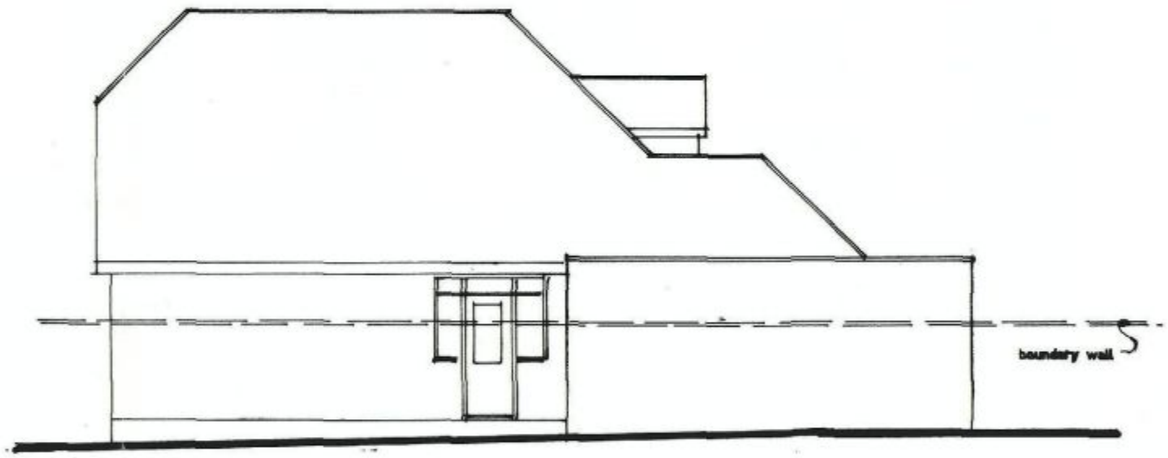

South West Elevation.

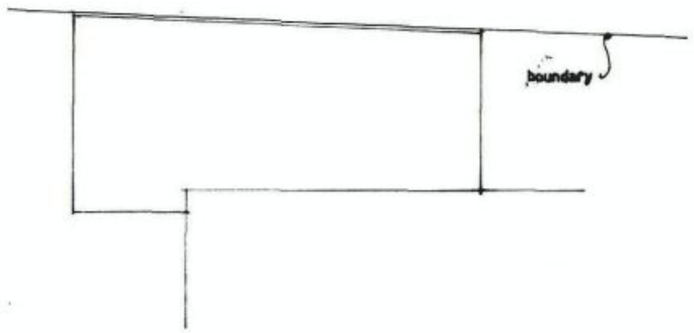

Proposed Roof Plan.

Proposed garage at 43 Eastoke Avenue, Hayling Island, Hants. PO11 9QW

R. Price Esq..

Scale 1:50 1:100	Date July 2010
A3 Drawing Number	2
Revision	