



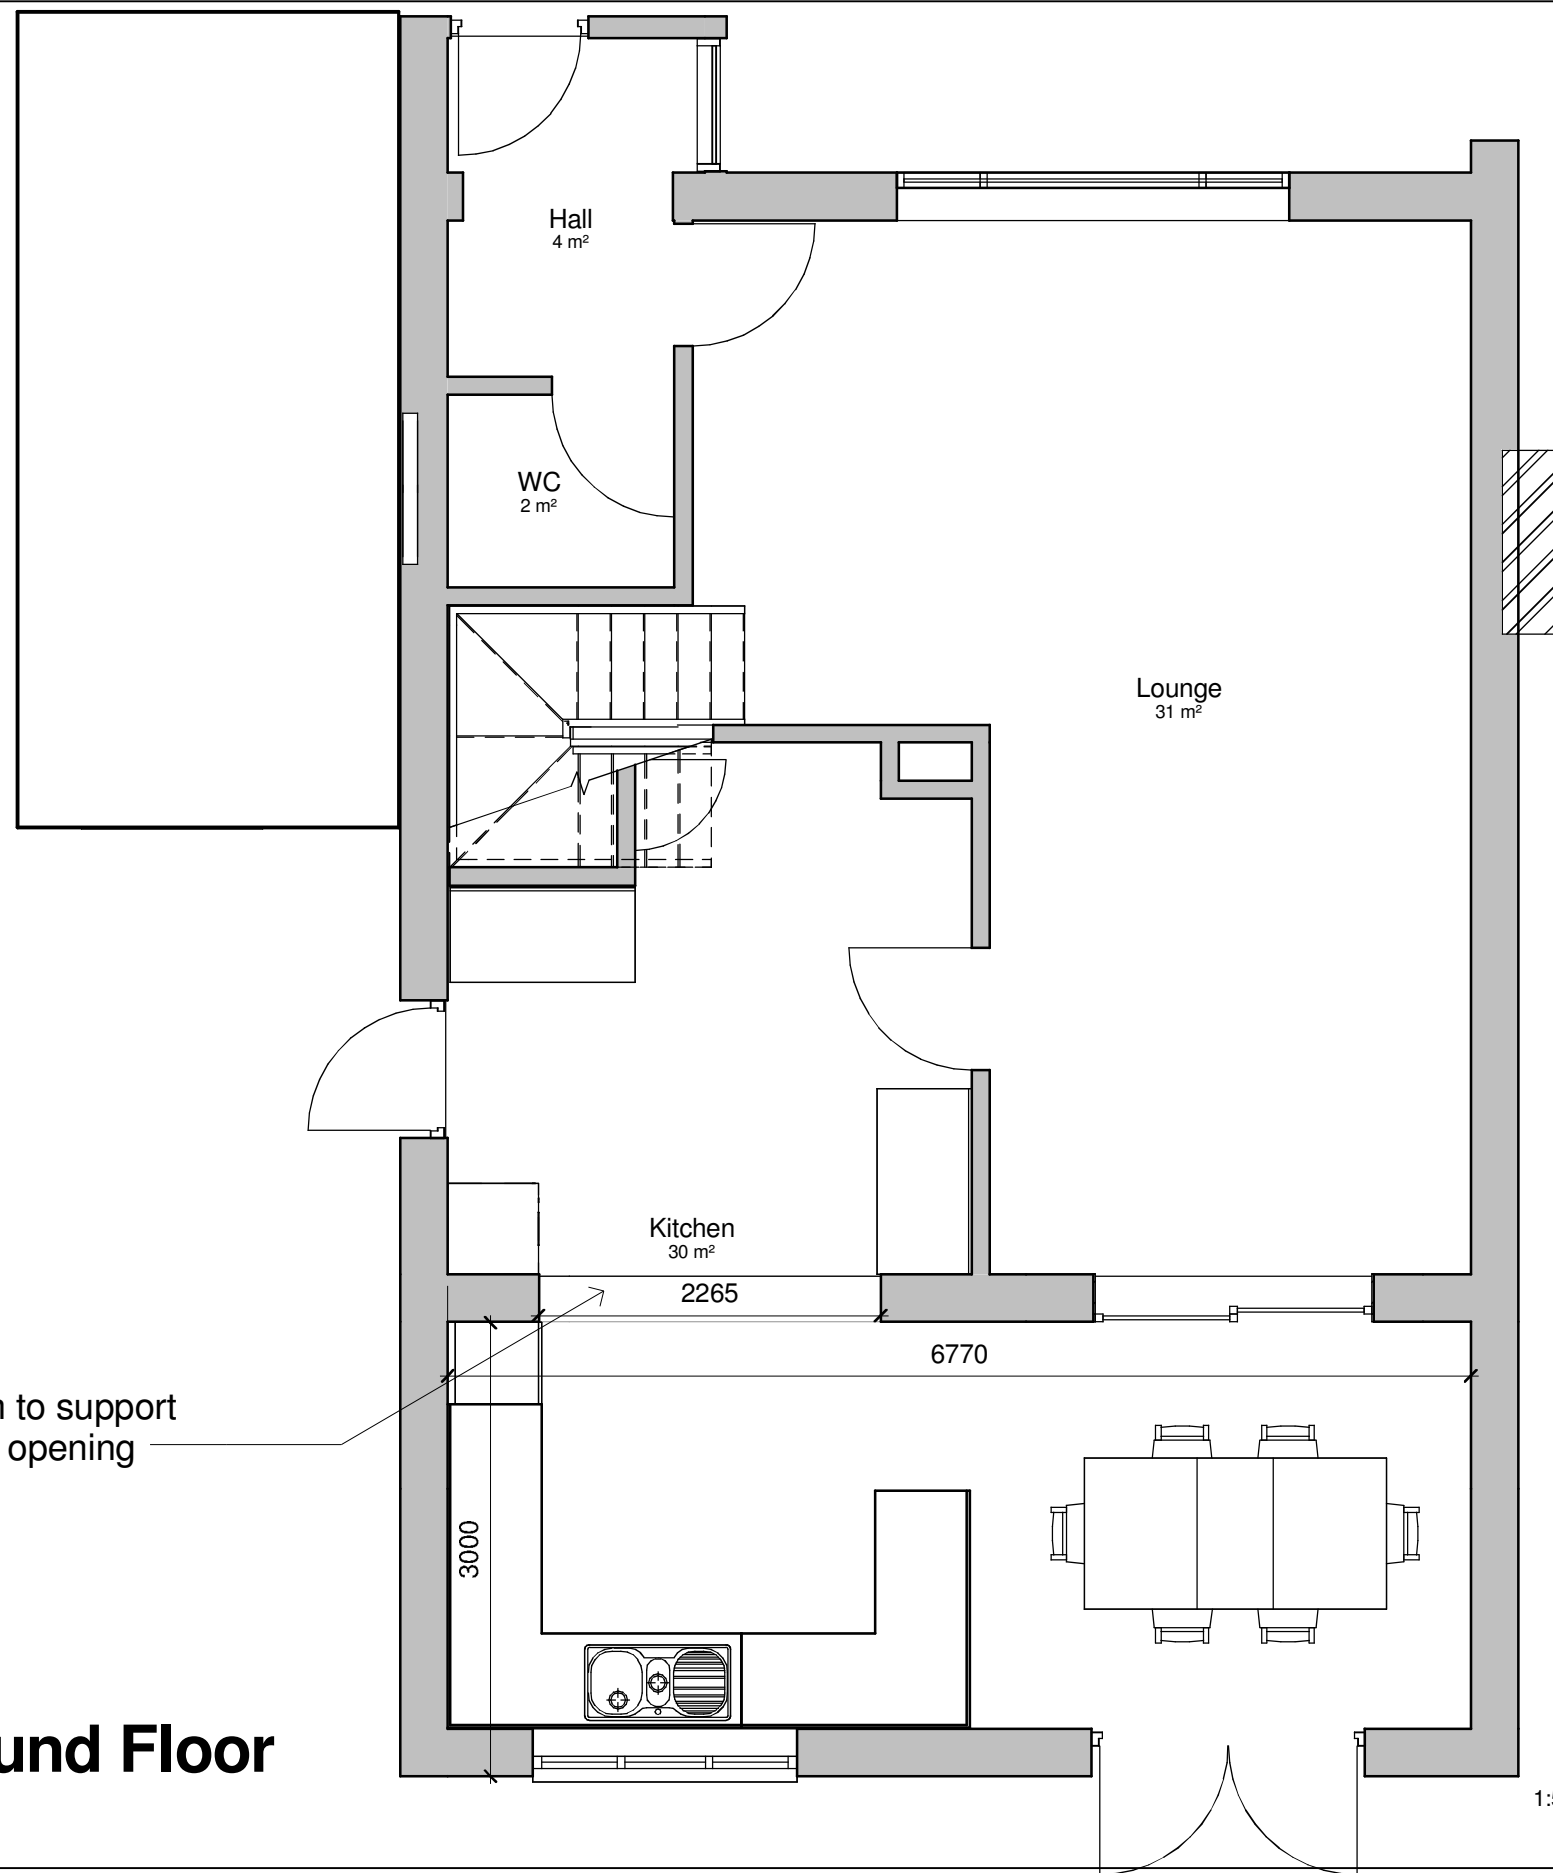

Proposed Ground Floor
1 : 50

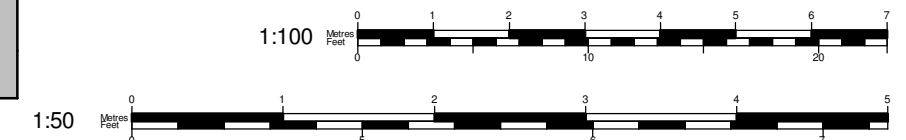

No.	Description	Date

Mr D Parsons
8 Bramley Close
Waterlooville
Hampshire
PO7 7SU

Proposed Ground Floor

Project number 8BRA-14
Date 27th March 2014
Drawn by June Grinstead
Checked by JEG

A104

Scale 1 : 50