





0 METRES 1 2 3 4 5
0.5 1.5 2.5 3.5 4.5
1:100 SCALE BAR

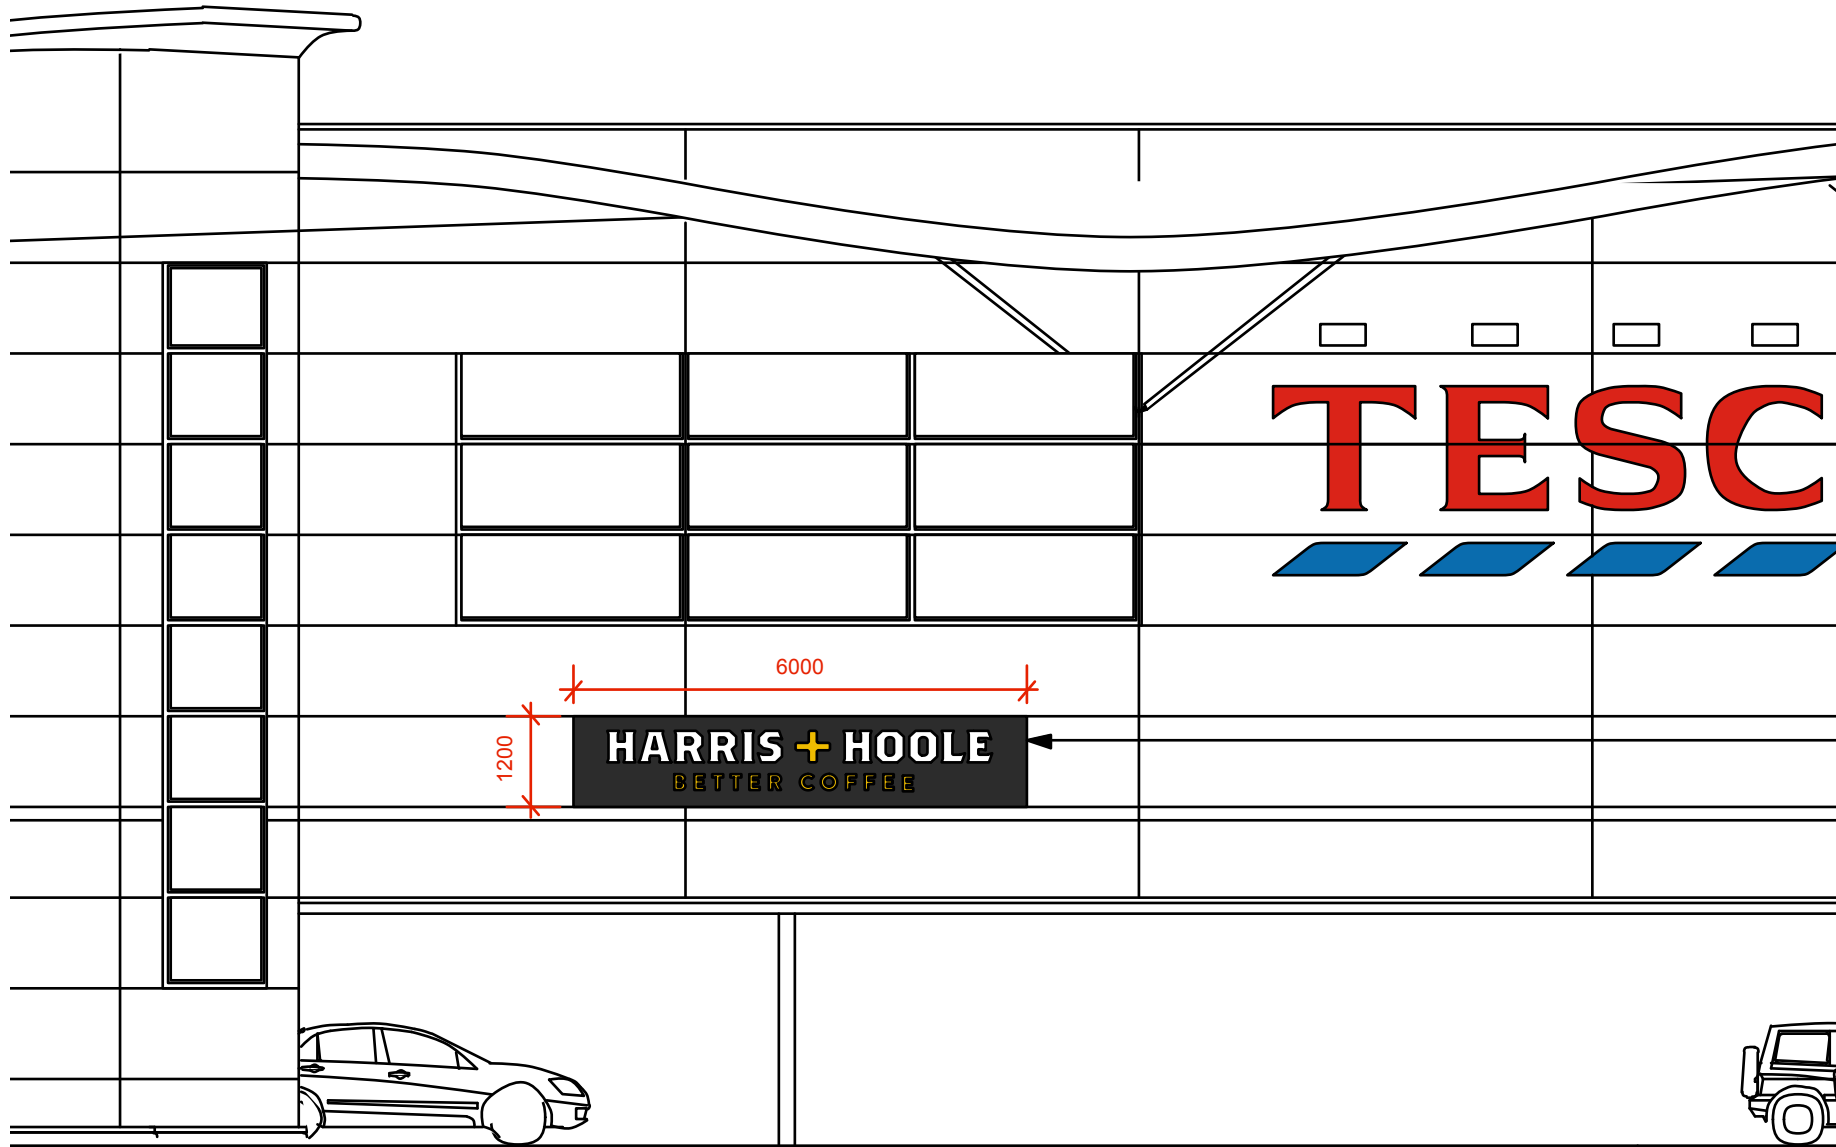

PART EXTERNAL ELEVATION 1:100

LOCATION OF SIGN

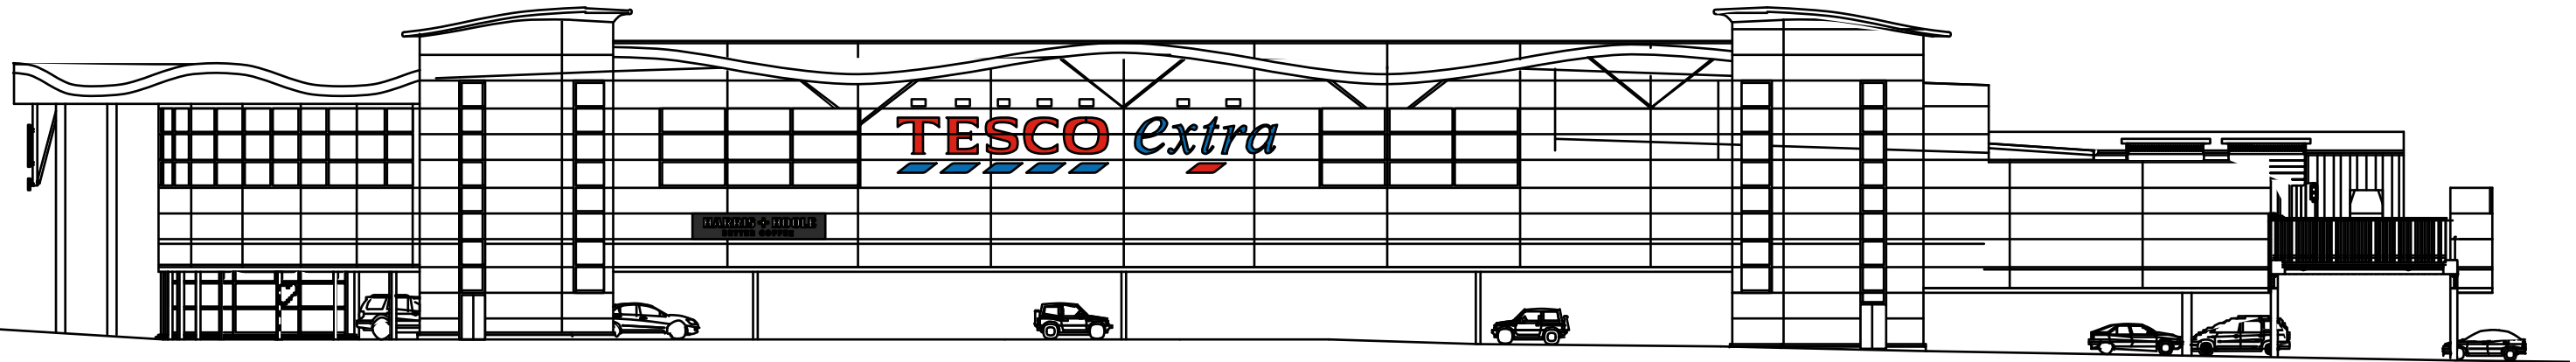

EXTERNAL ELEVATION 1:300



interior and graphic design
4 Peterborough Road, Harrow-on-the-Hill, Middlesex, HA1 2BQ
Tel : 02084268259 Fax : 02084230939
Web : www.designcld.co.uk Email : info@designcld.co.uk
COPYRIGHT IS RESERVED BY DESIGN CLD AND IS ISSUED ON THE CONDITION THAT IT IS NOT COPIED OR DISCLOSED BY OR TO ANY UNAUTHORISED PERSONS WITHOUT PRIOR CONSENT IN WRITING FROM DESIGN CLD. THIS DRAWING SHOULD NOT BE SCALED. THE CONTRACOR SHOULD CHECK ALL DIMENSIONS ON SITE, ANY ERROR OMISSION SHOULD BE REPORTED TO DESIGN CLD.

REVISION	DATE	DESCRIPTION
A	25/06/14	REDUCED VINYL SIZE

CLIENT HARRIS + HOOLE		DRAWING NO. HH-HAVANT-14-17	
PROJECT HAVANT (TESCO SUPERSTORE)		SCALE AS STATED @ A3	REV A
DRAWING TITLE PROPOSED EXTERNAL SIGNAGE - SIDE ELEVATION		DATE JUNE 2014	